



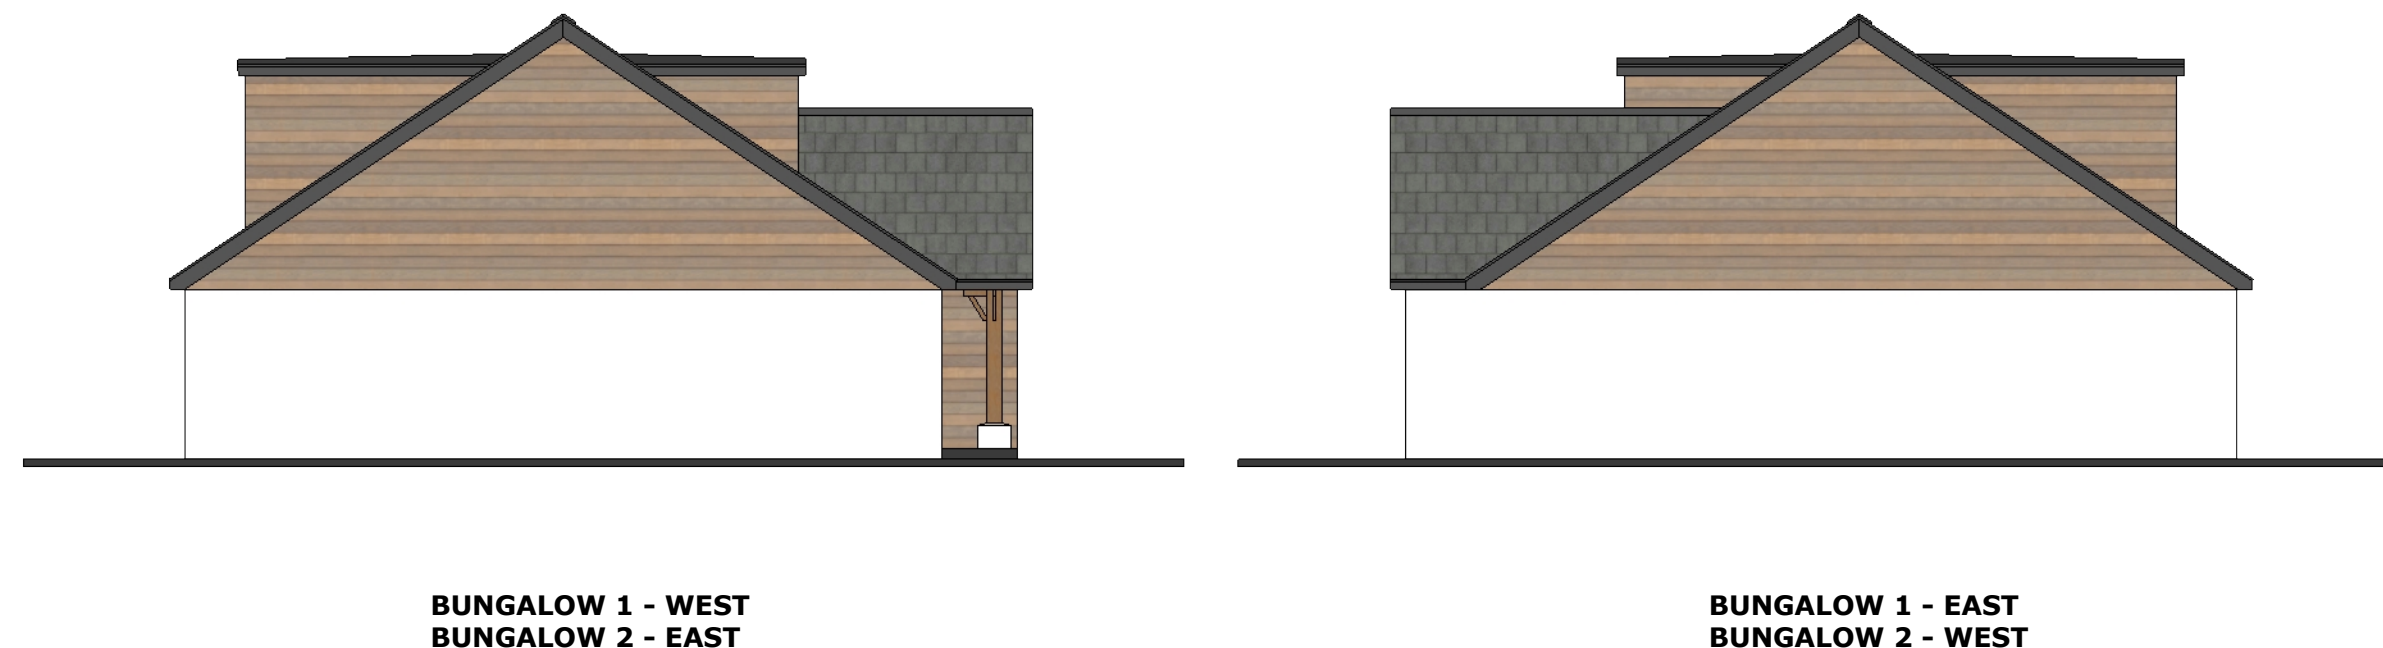

PROPOSED MATERIALS:
 TIMBER EFFECT CLADDING
 RENDER - WHITE PAINTED
 ANTHRACITE GREY FASCIAS/SOFFITS/GUTTERING
 OAK TIMBER POST
 ANTHRACITE GREY WINDOWS AND DOORS

REVISED VERSION (4) - Dormer and window adjustments

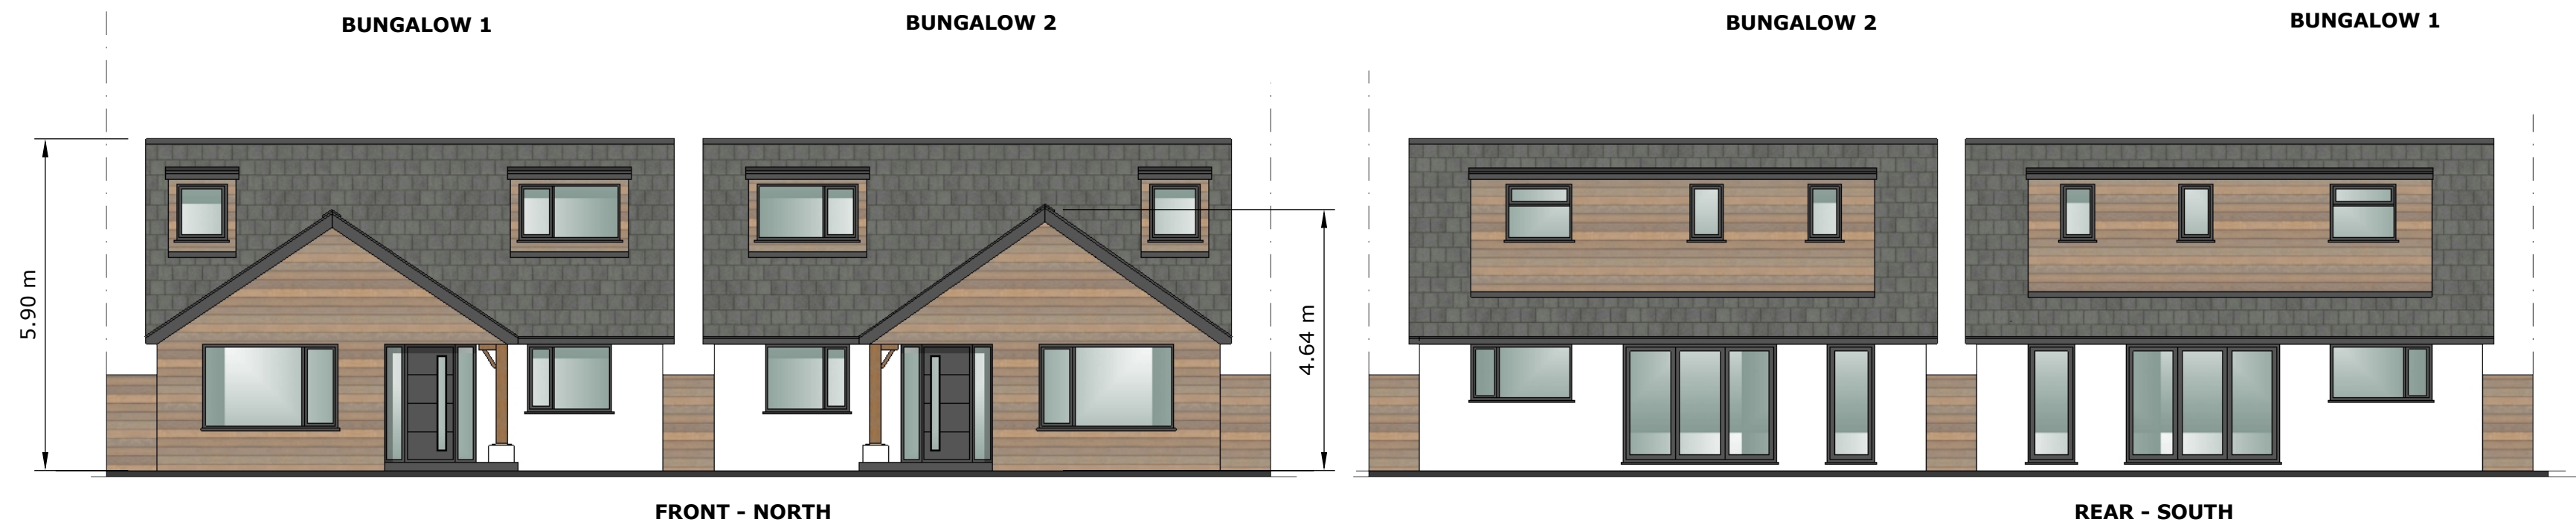

PROPOSED NEW DWELLINGS: 6 MANOR ROAD, RUSTINGTON, LITTLEHAMPTON, WEST SUSSEX

DRAWING: PROPOSED NEW DWELLINGS - ELEVATIONS

SCALE: 1:100 @ A2

DATE: 11/07/2019

DRAWING No: DS/6MANOR/03 rev 4

