


Revisions			
No.	Description	Date	By
2	PLANNING	01-04-2022	
1	Pre-application advice	04-01-2022	

Notes:

GENERAL NOTES:


All dimensions & levels are preliminary and approximate and subject to utilities search, legal boundaries and detailed layouts/ design development through consultation.

Dimensions are to be checked on site by contractor & sub contractors prior to commencement of work, any discrepancies are to be highlighted immediately to the architects.

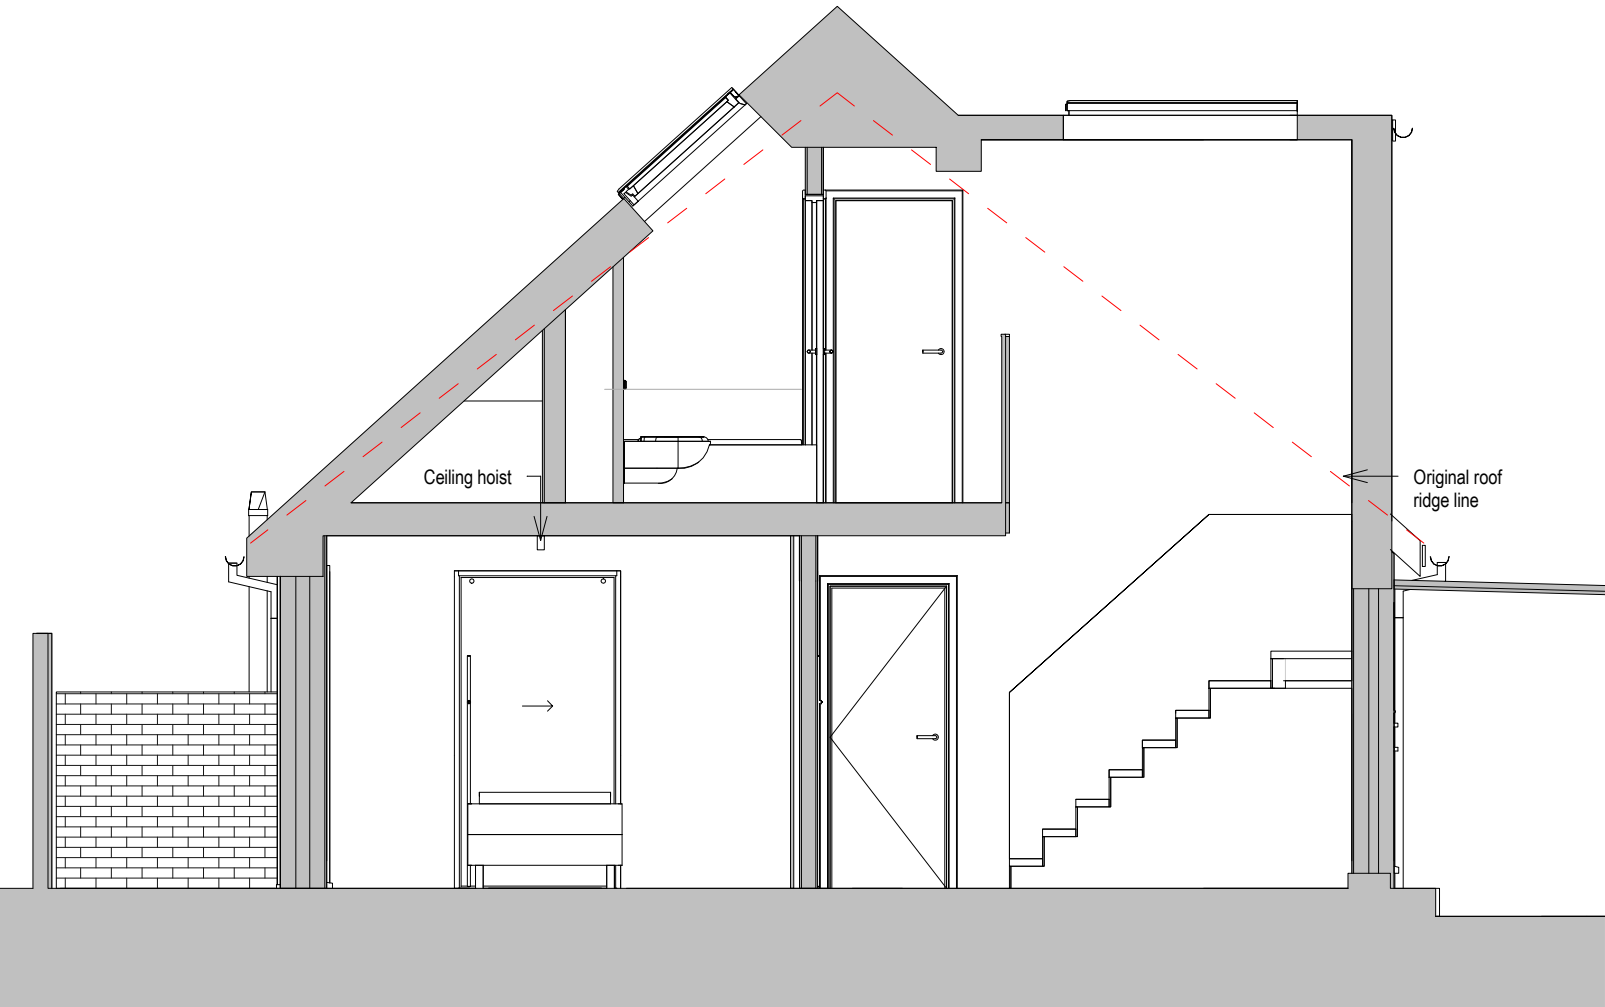

Section 1

1 : 50

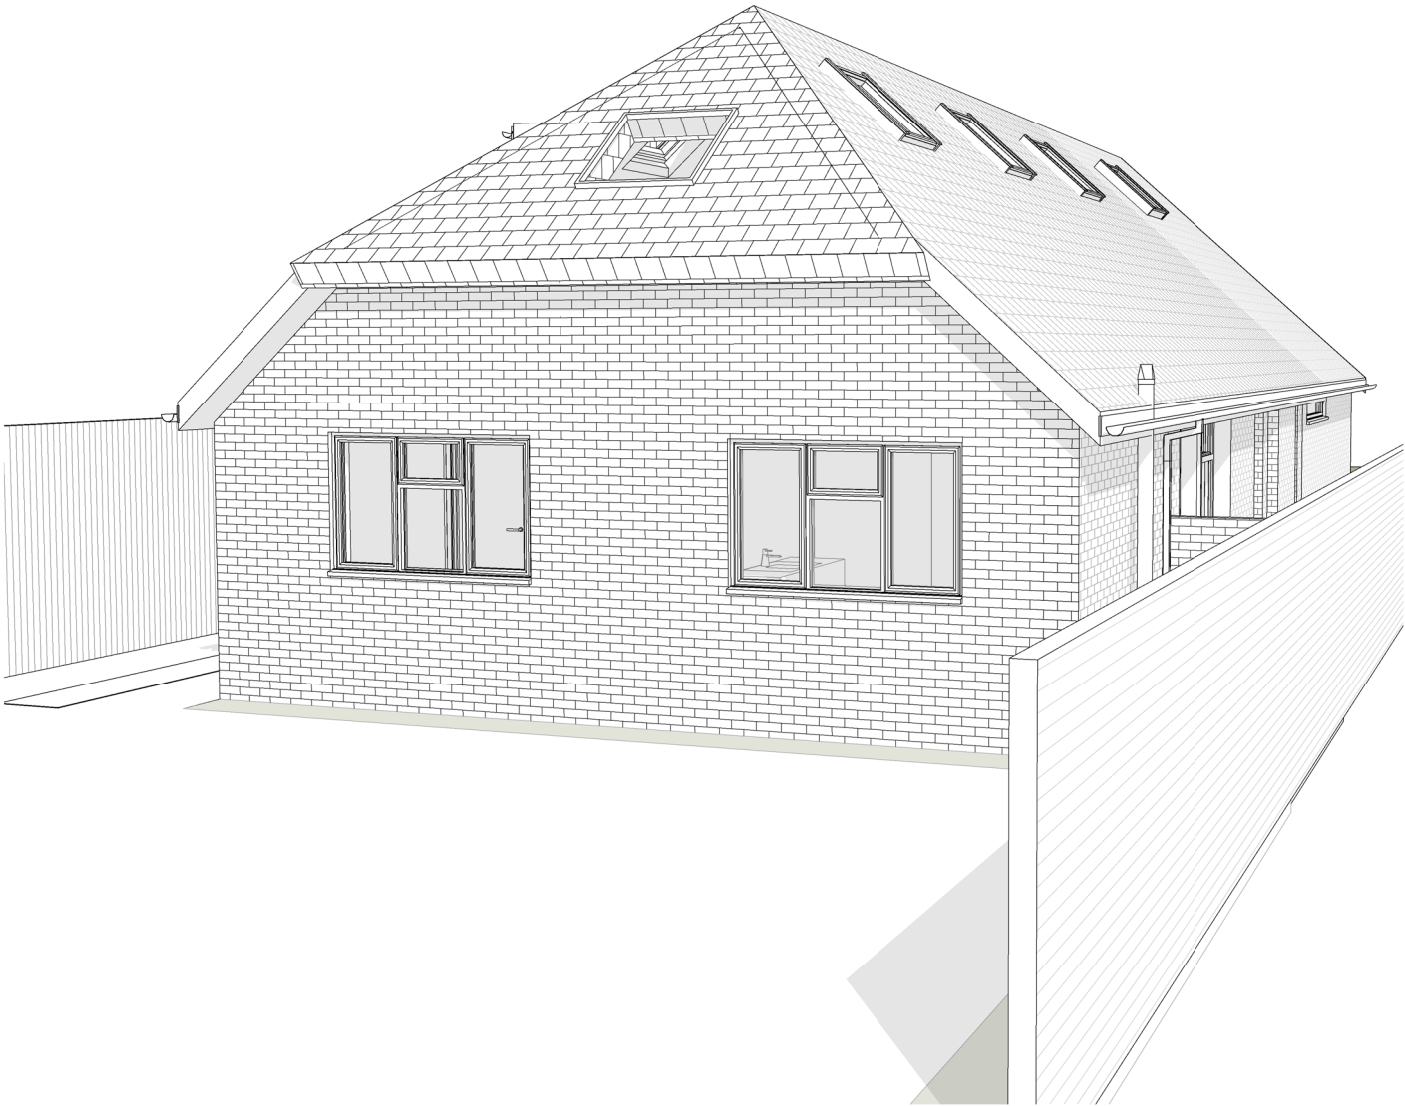

3D Front View

Scale: 1 : 50 @ A3

