

The property owner is required to serve a party structure notice on the adjoining owner as required by The Party Wall etc Act 1996.


Plan 3 of 3

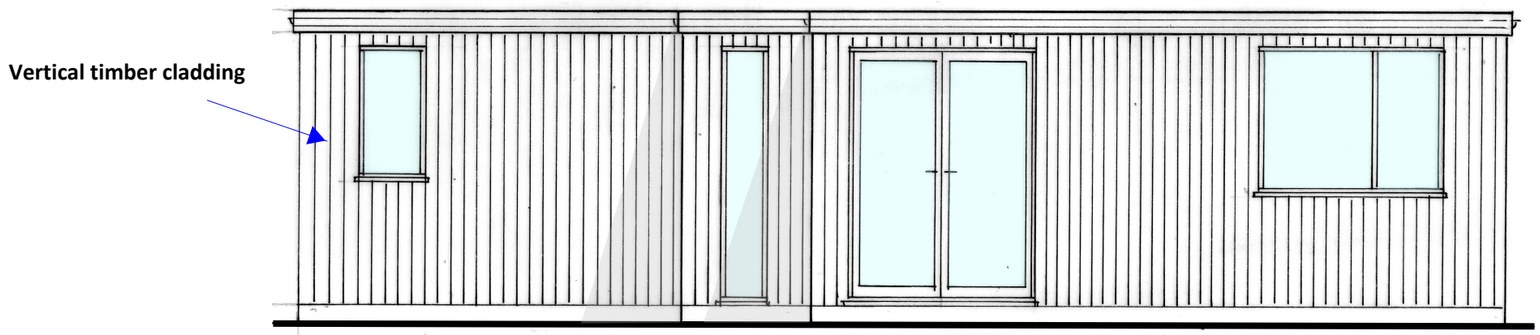


Proposed Front Elevation (North) 1:50

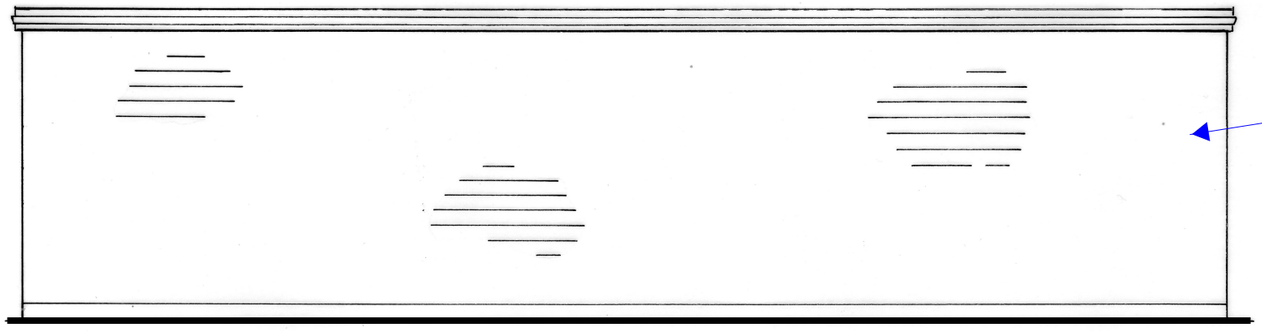

Proposed Rear Elevation (South) 1:50

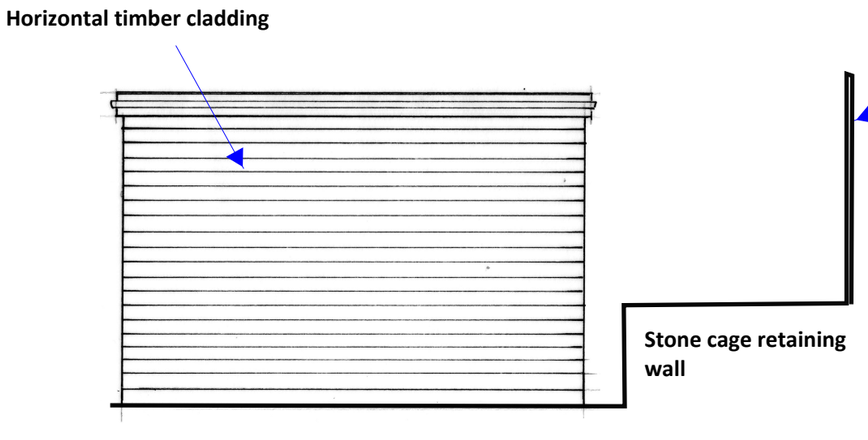

Proposed side elevation (West) 1:50

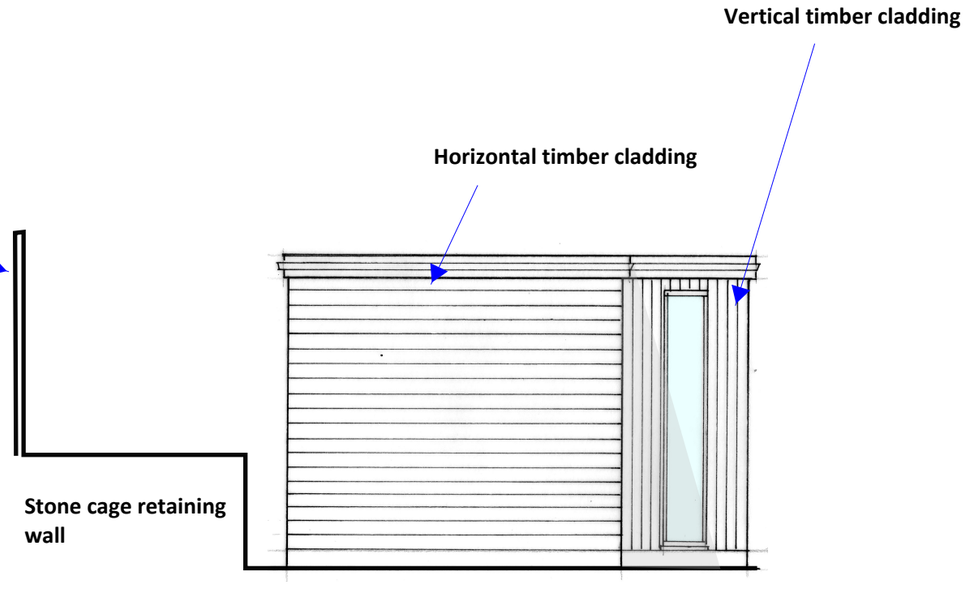

Proposed side elevation (East) 1:50

ARUN DISTRICT COUNCIL R/76/23/HH

cabe chartered association of building engineers

A3

CLIENT: Mr Lucas

DATE: 06.04.2023

DRWG No: BSB/C23007A/3

1:50 @ A3

0 1 2 3 4 5 6 7 8 9 10

Habitable Garden Room

DRAWN BY: *Steve Barrett C.Build E, CABE*

1:100

0 1 2 3 4 5 6 7 8 9 10

11 Brookside Ave, Rustington

BSB *S.Barrett Architectural, Structural & Party Wall Services*

stevebsbltd@yahoo.com

07974 715009

cabe chartered association of building engineers