
The property owner is required to serve a party structure notice on the adjoining owner as required by The Party Wall etc Act 1996.

Plan 2 of 3

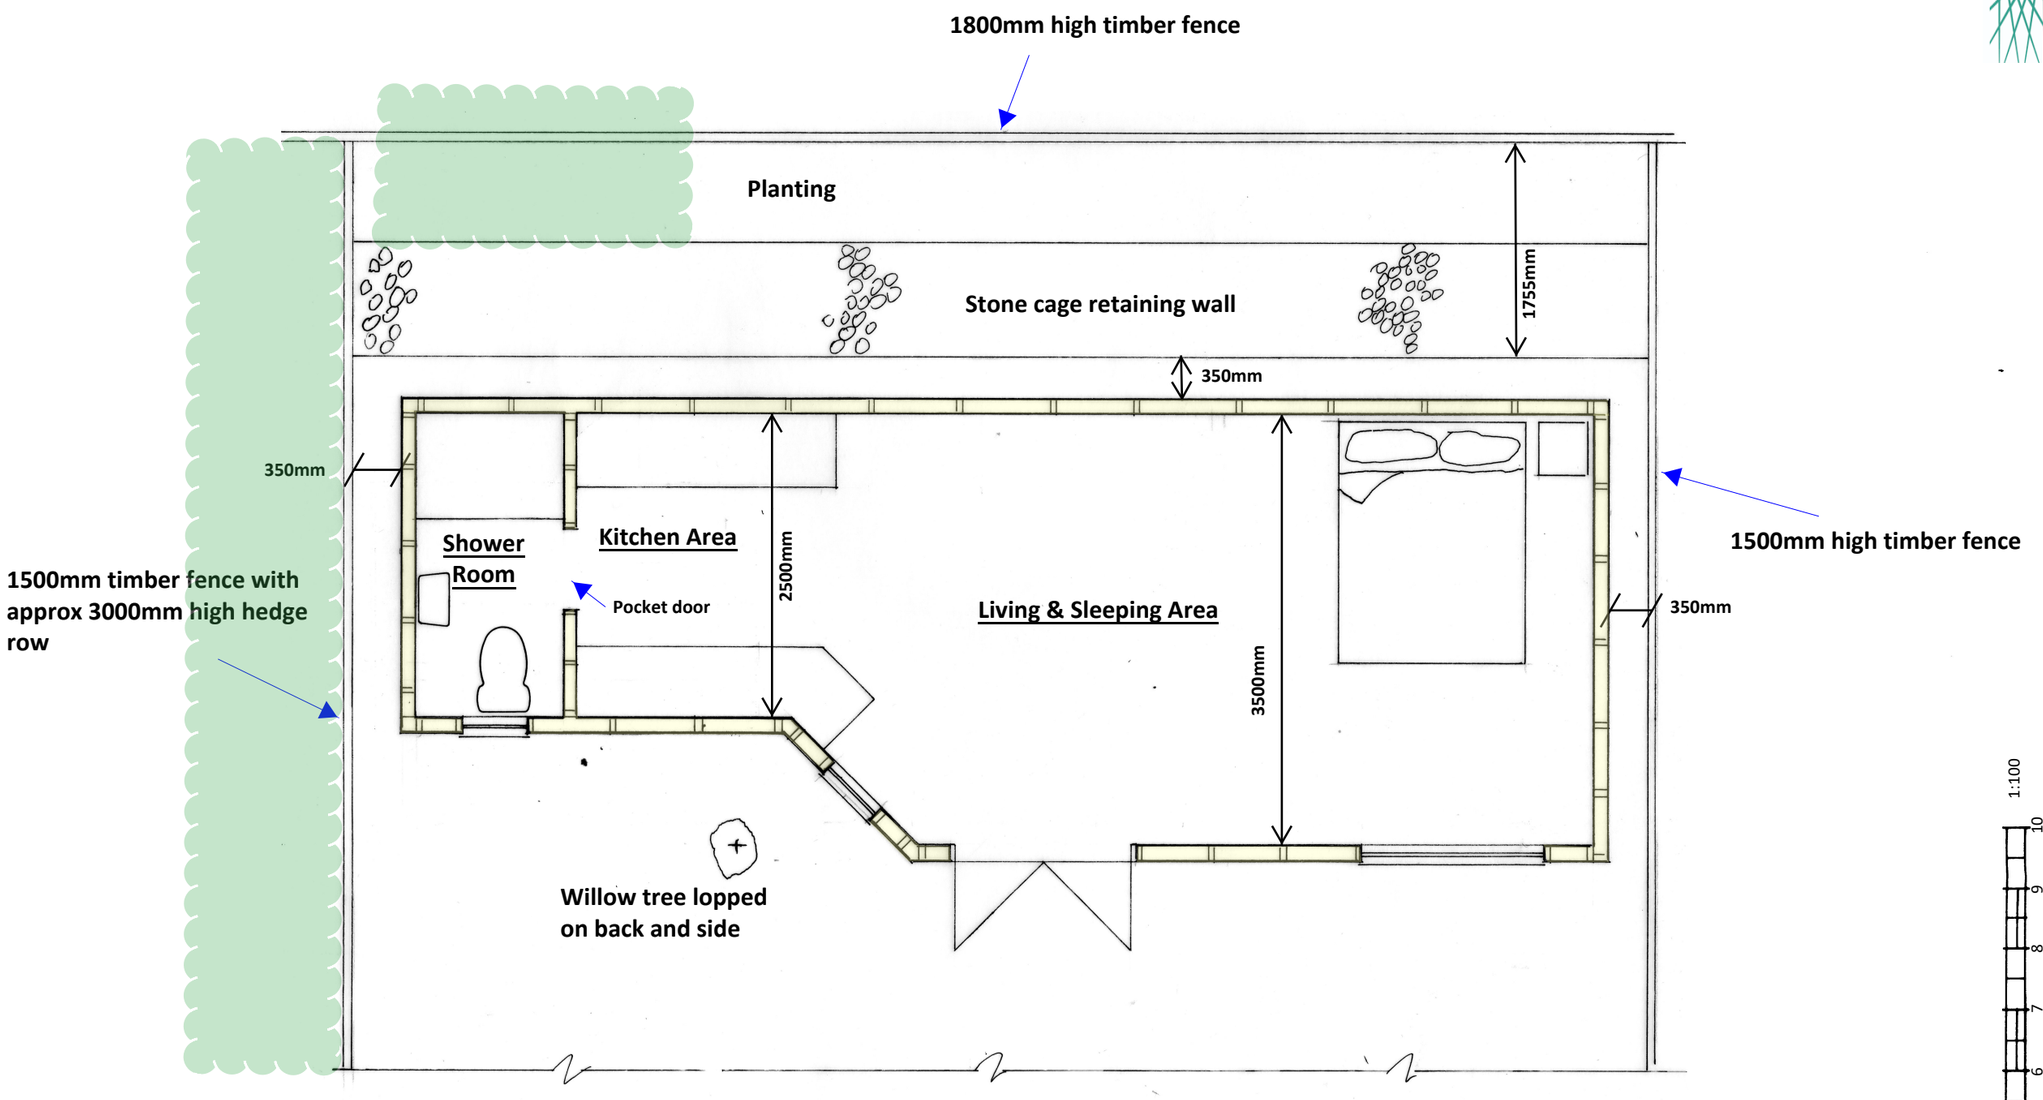

cabe chartered association of building engineers

A3

CLIENT: Mr Lucas

DATE: 06.04.2023

DRWG No: BSB/C23007A/2

1:50 @ A3

Habitable Garden Room

DRAWN BY: *Steve Barrett C.Build E, CABE*

11 Brookside Ave, Rustington

1:100

S.Barrett Architectural, Structural & Party Wall Services

BSB

cabe chartered association of building engineers

stevebsbltd@yahoo.com

07974 715009