
The property owner is required to serve a party structure notice on the adjoining owner as required by The Party Wall etc Act 1996.

Plan 1 of 3

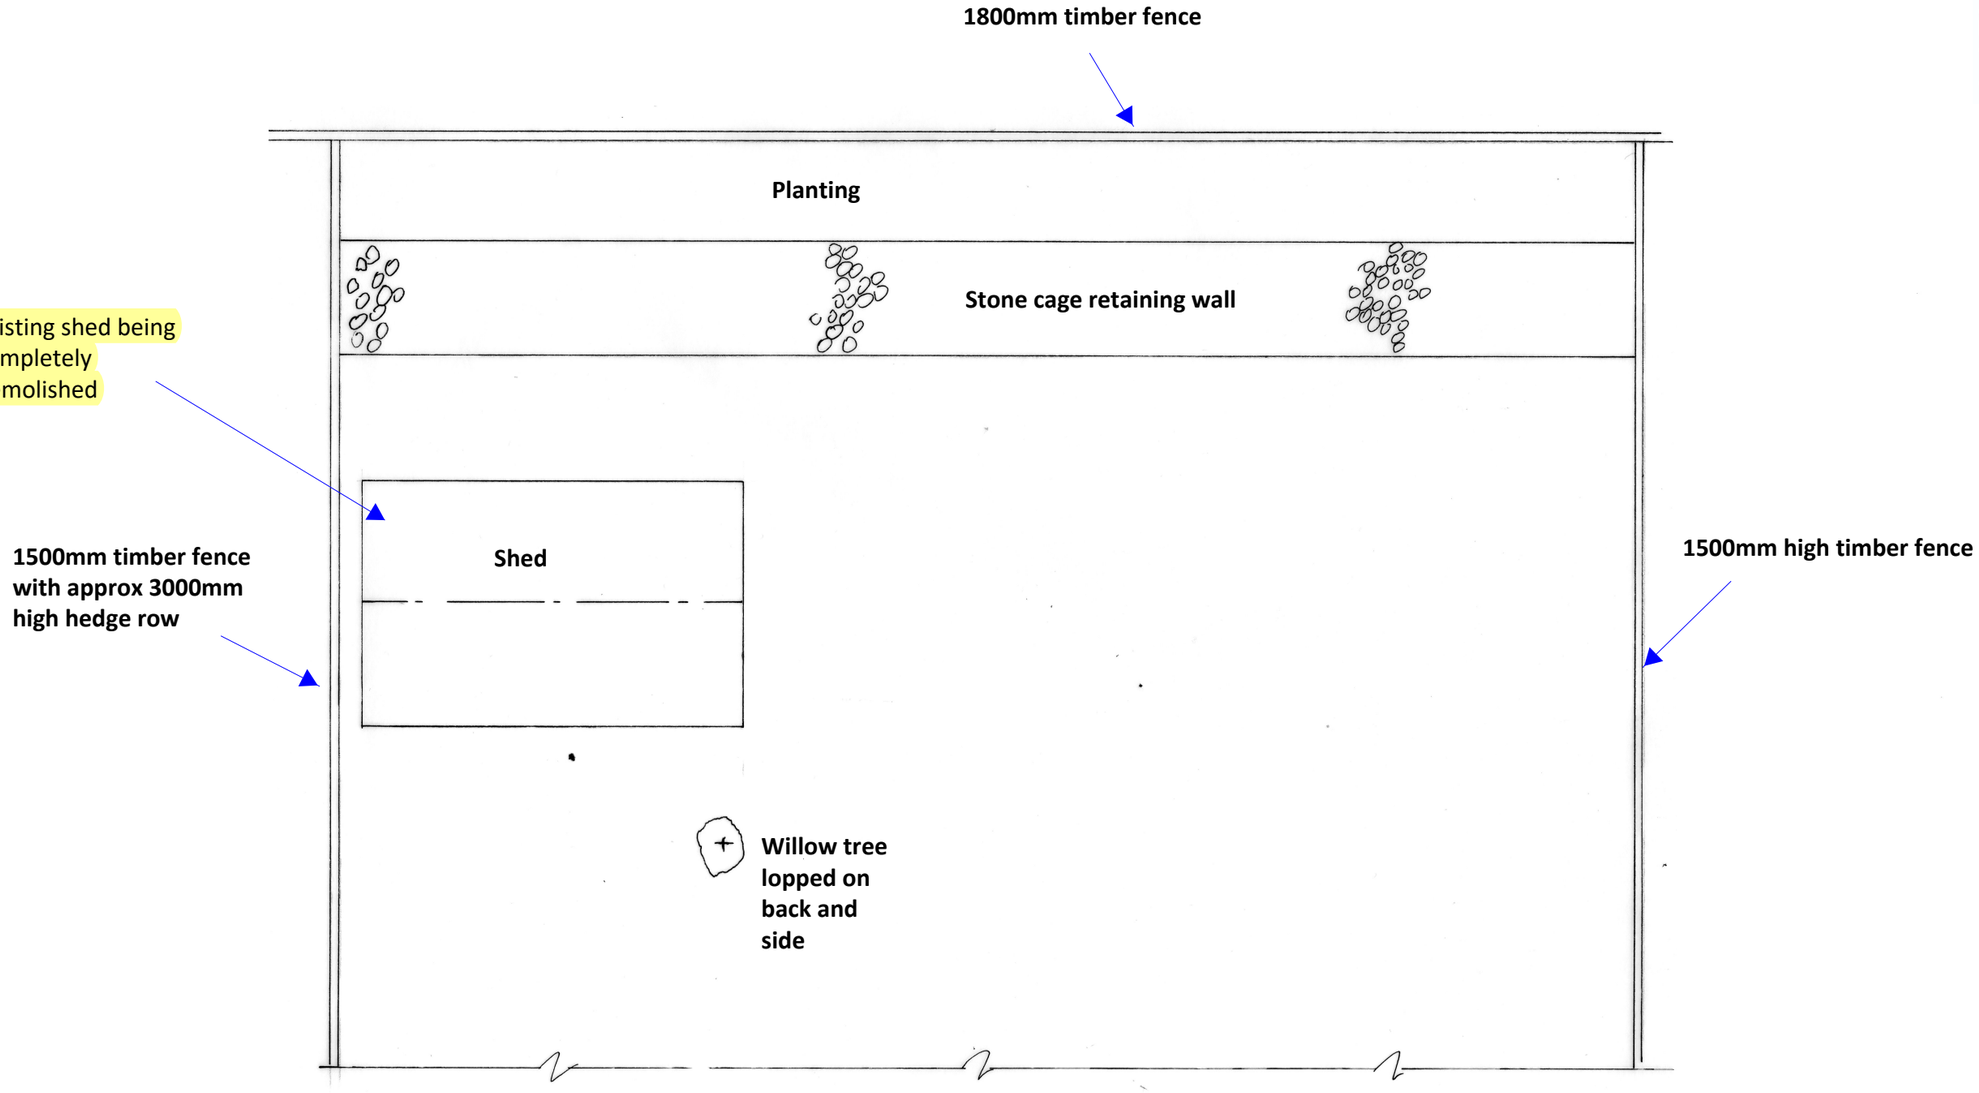

Existing Rear Section of Garden 1:50

ARUN DISTRICT COUNCIL R/76/23/PL

cabe chartered association of building engineers

A3

CLIENT: Mr Lucas

DATE: 06.04.2023

DRWG No: BSB/C23007A/1/A

Habitable Garden Room

DRAWN BY: *Steve Barrett C.Build E, CABE*

1:50 @ A3

1:100

11 Brookside Ave, Rustington

BSB *S.Barrett Architectural, Structural & Party Wall Services*

stevebsbltd@yahoo.com

07974 715009

cabe chartered association of building engineers