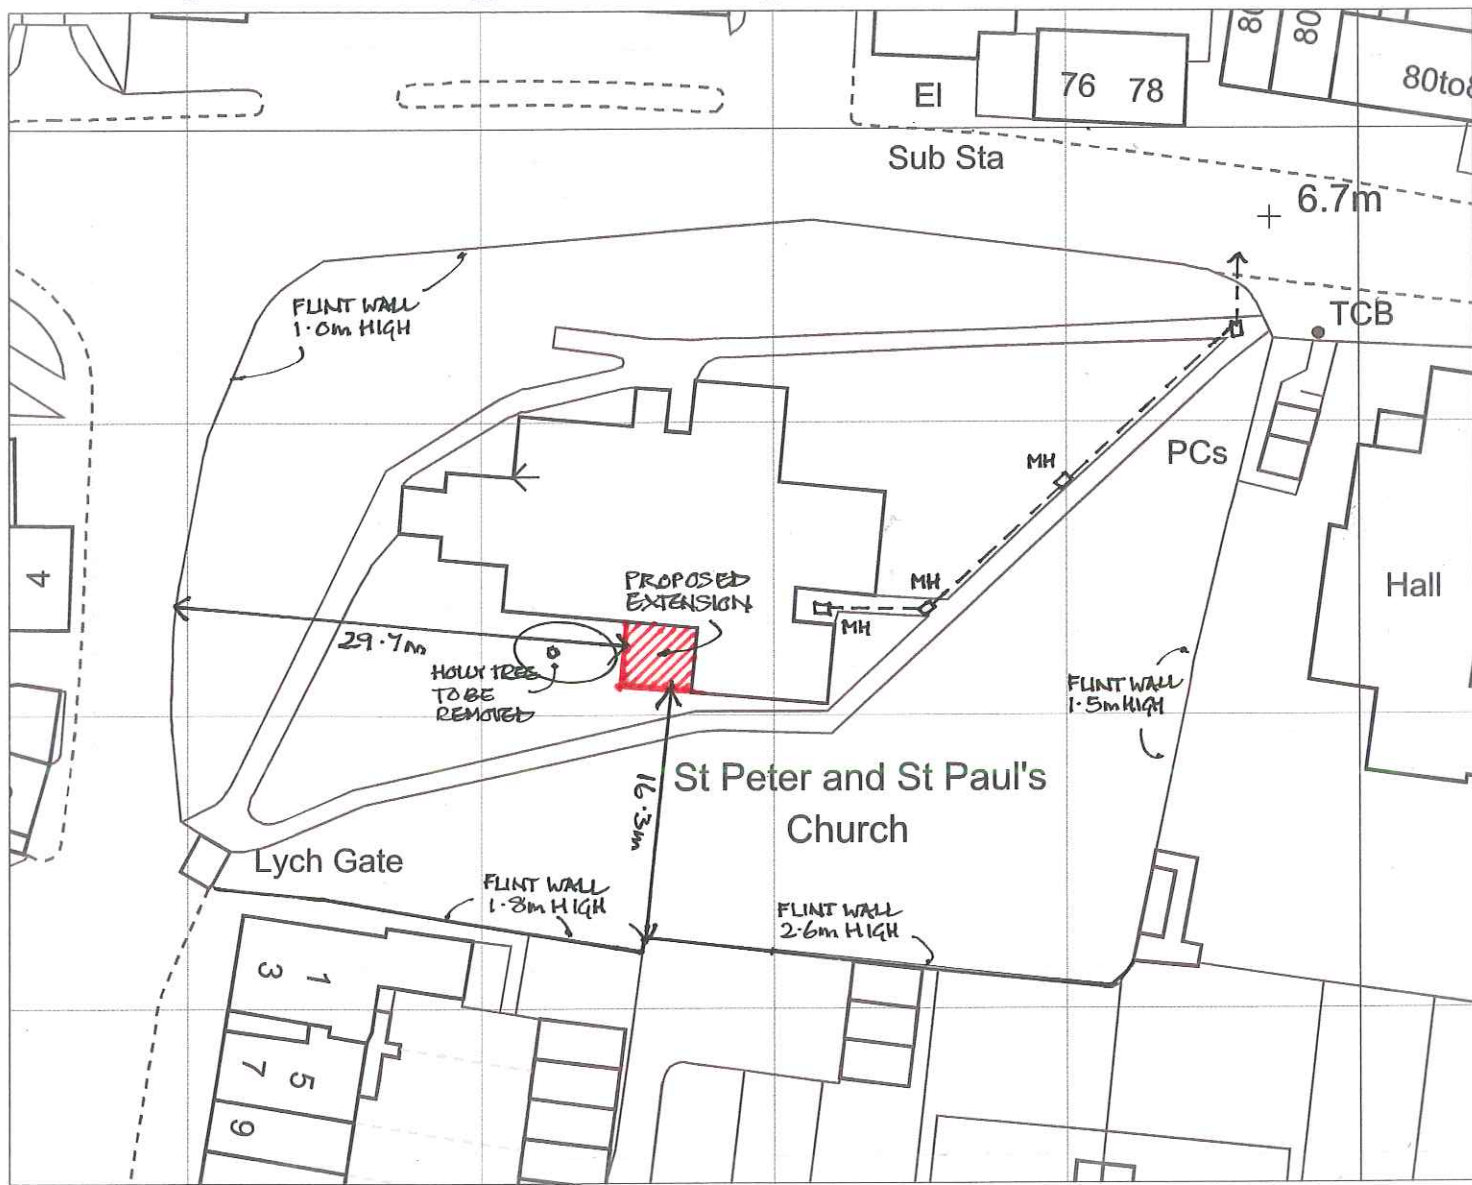


Do not scale from this drawing

CARDEN & GODFREY
Architects

Carden & Godfrey Limited
33 Clerkenwell Close
London EC1R 0AU
Telephone 020 7490 0300
Facsimile 020 7490 0004

RUSTINGTON CHURCH
WEST SUSSEX
BLOCK PLAN 1:500 4385/51