


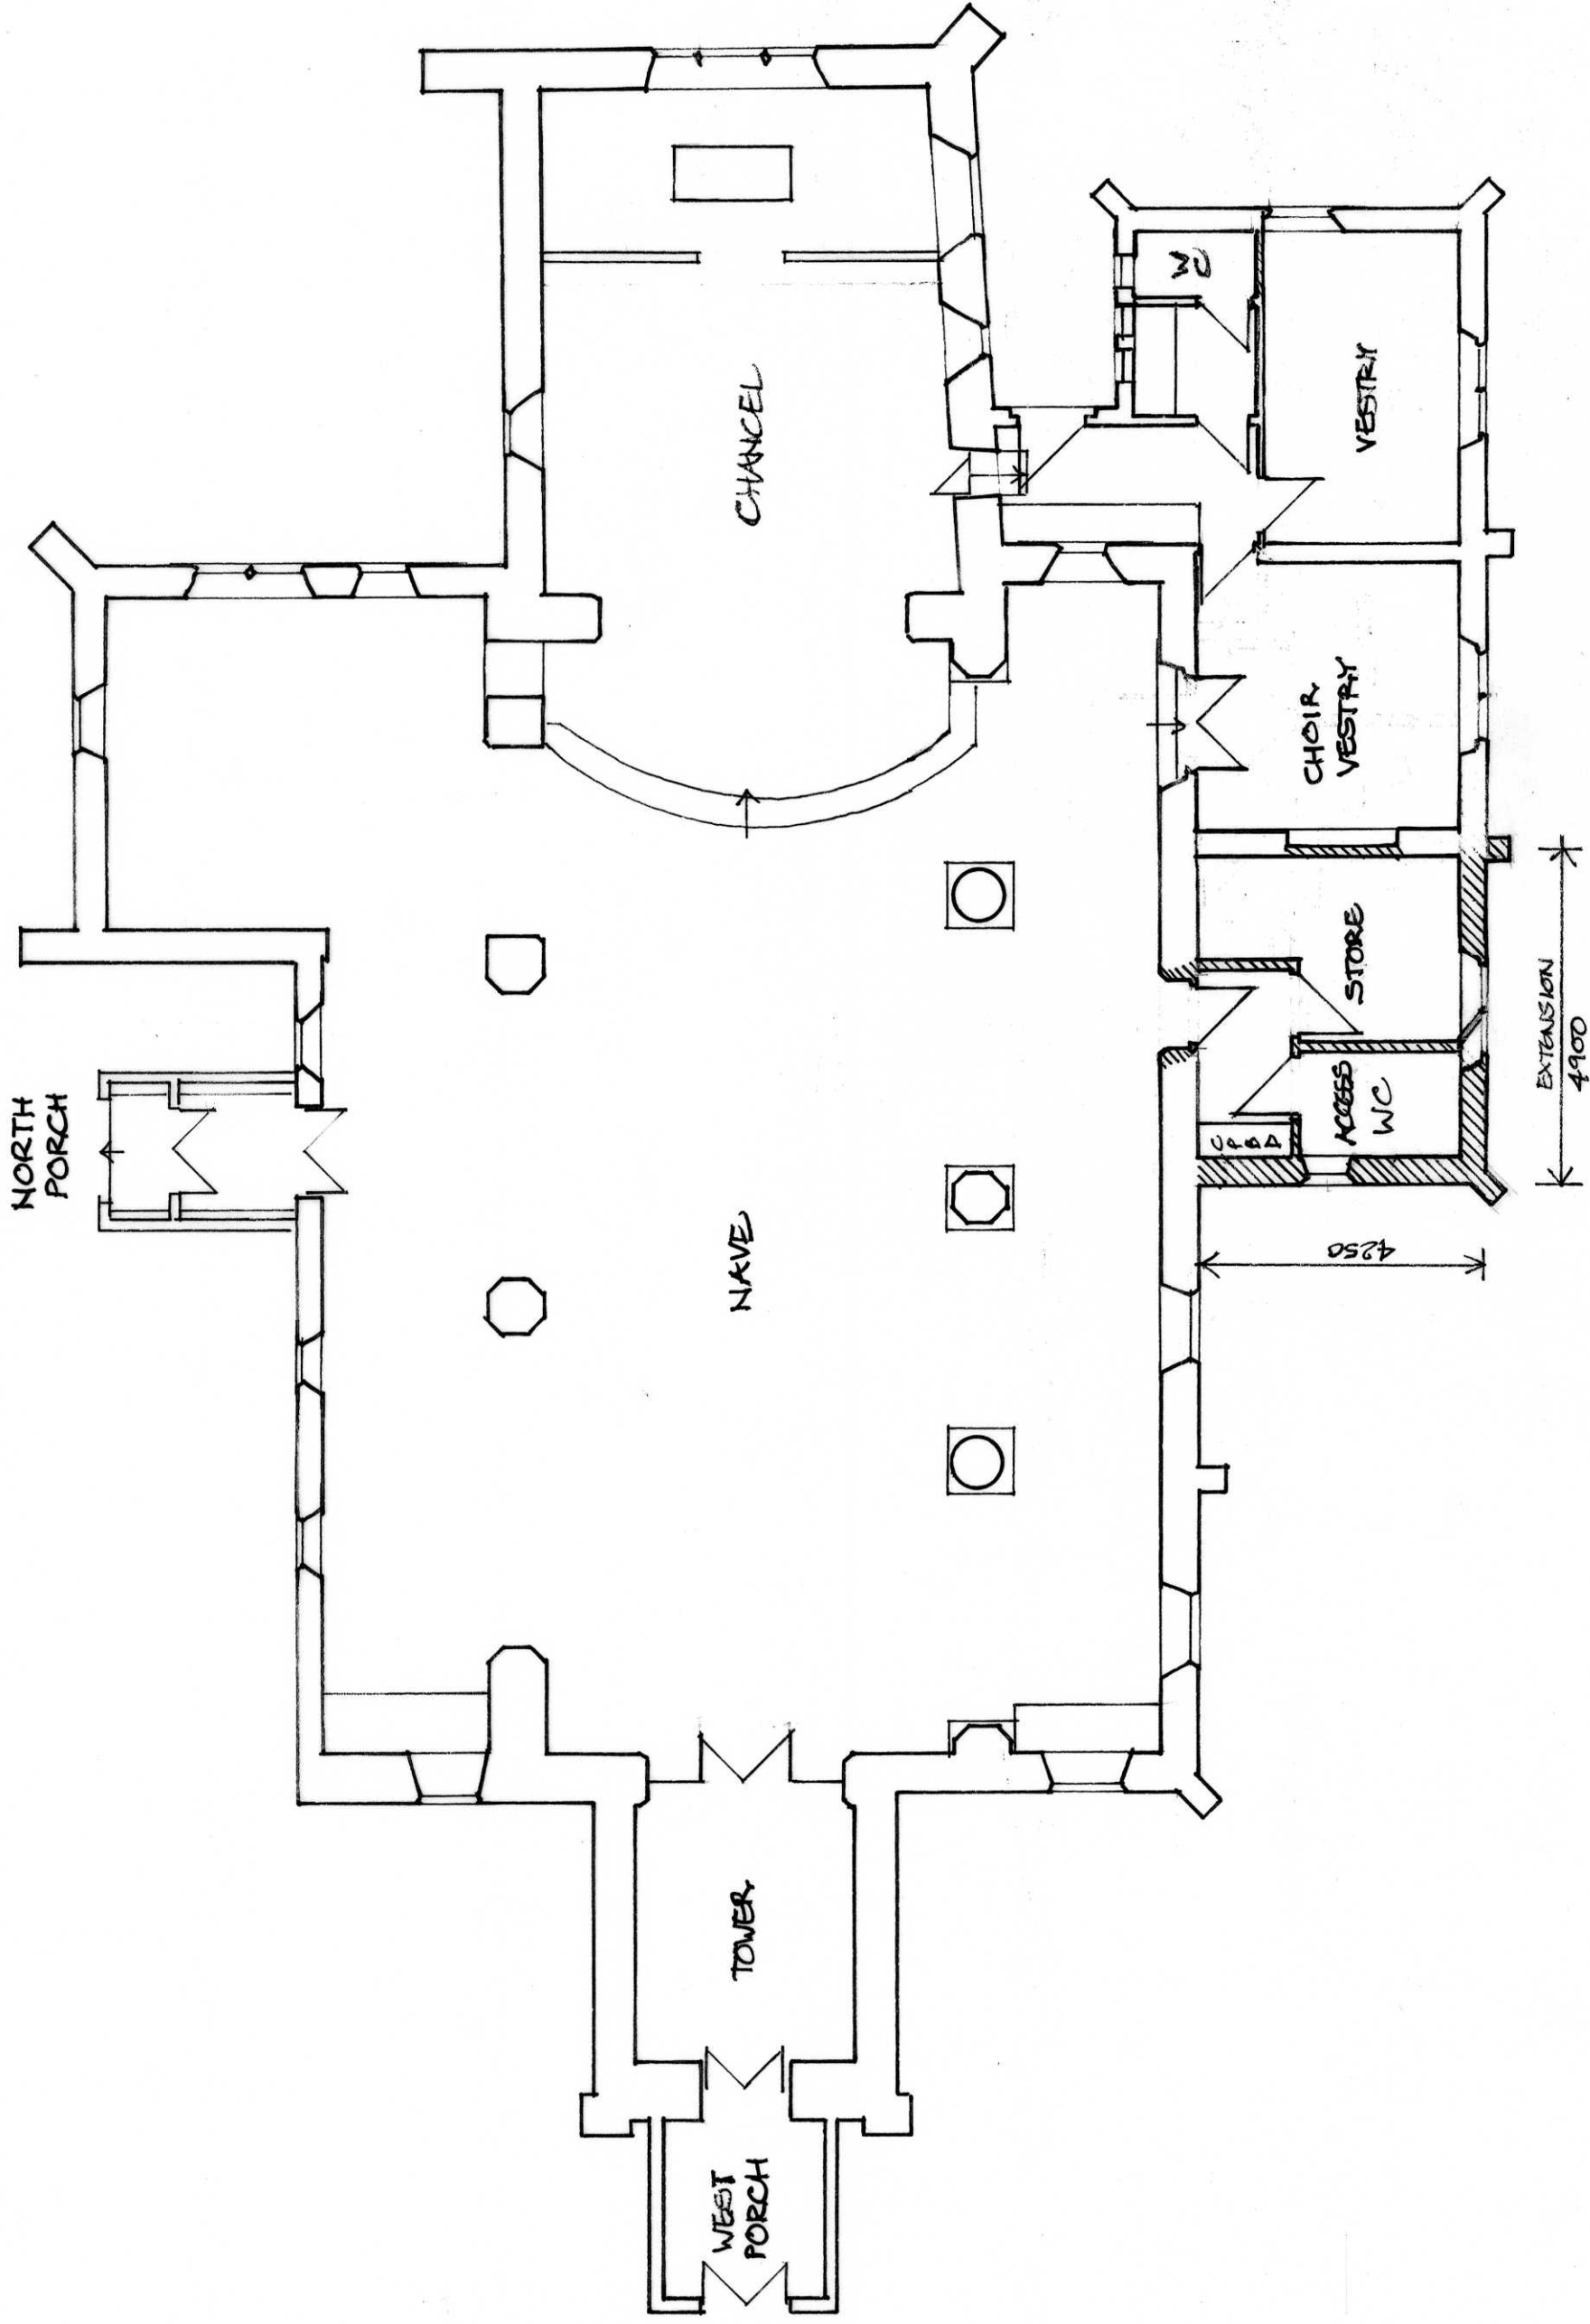

A 4.2014 CHURCH VESTRY & WC/STORE SHAPED
Do not scale from this drawing

SS PETER, & PAUL, ROSTINGTON
WEST SUSSEX

REORDERING & EXTENSION:
CHURCH PLAN AS PROPOSED

CARDEN & GODFREY
Architects
Carden & Godfrey Limited
33 Clerkenwell Close,
London EC1R 0AU
Telephone 020 7490 0800
Facsimile 020 7490 0804

Scale	Date	Drawn	No.	Rev.
1:100	8.2013		4385/53	A

© Carden & Godfrey Ltd own the copyright of this drawing and design which must not be reproduced in whole or part without the written permission of Carden & Godfrey Ltd.