



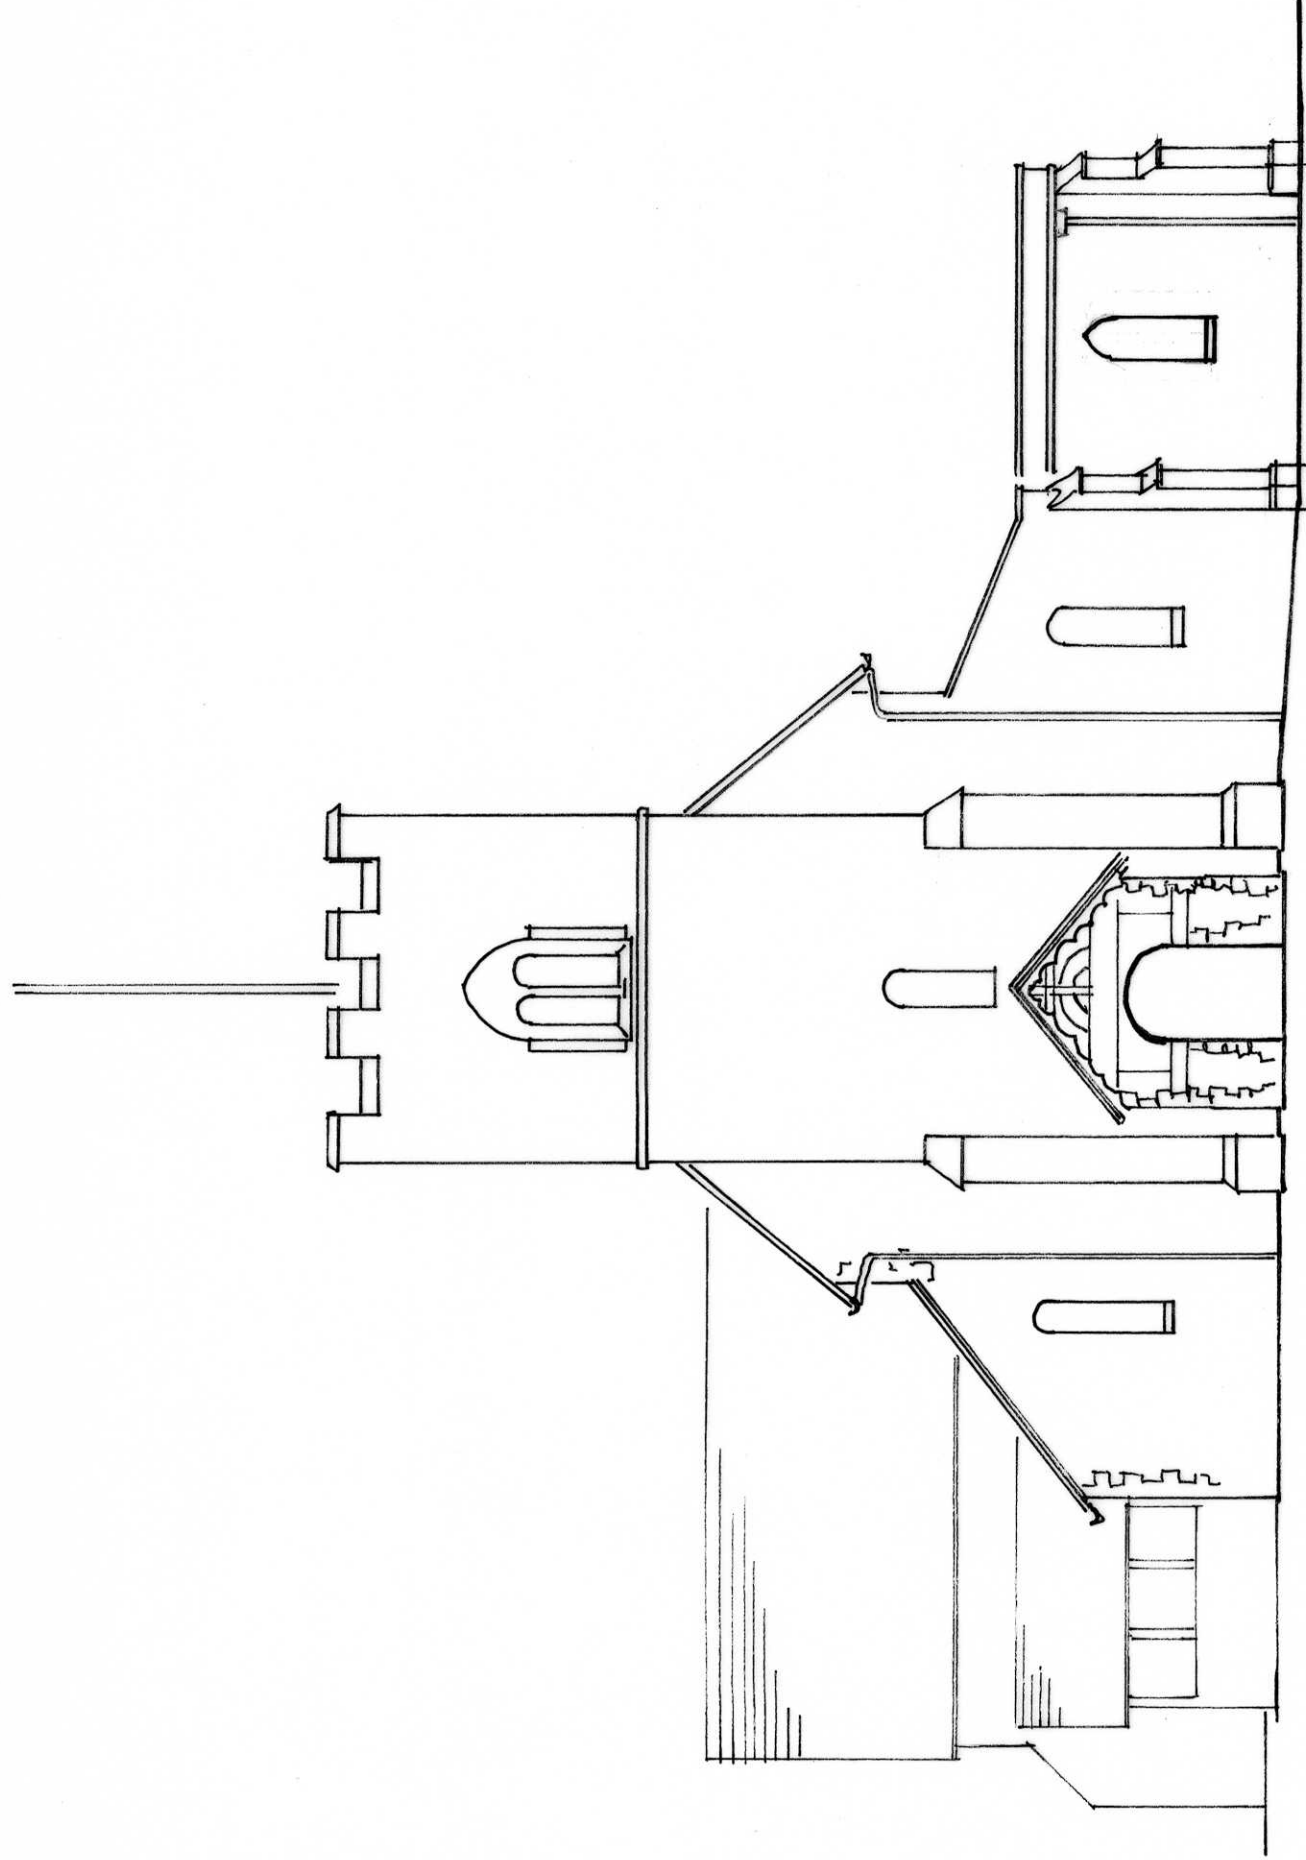


WEST ELEVATION

EXTENSION
4250

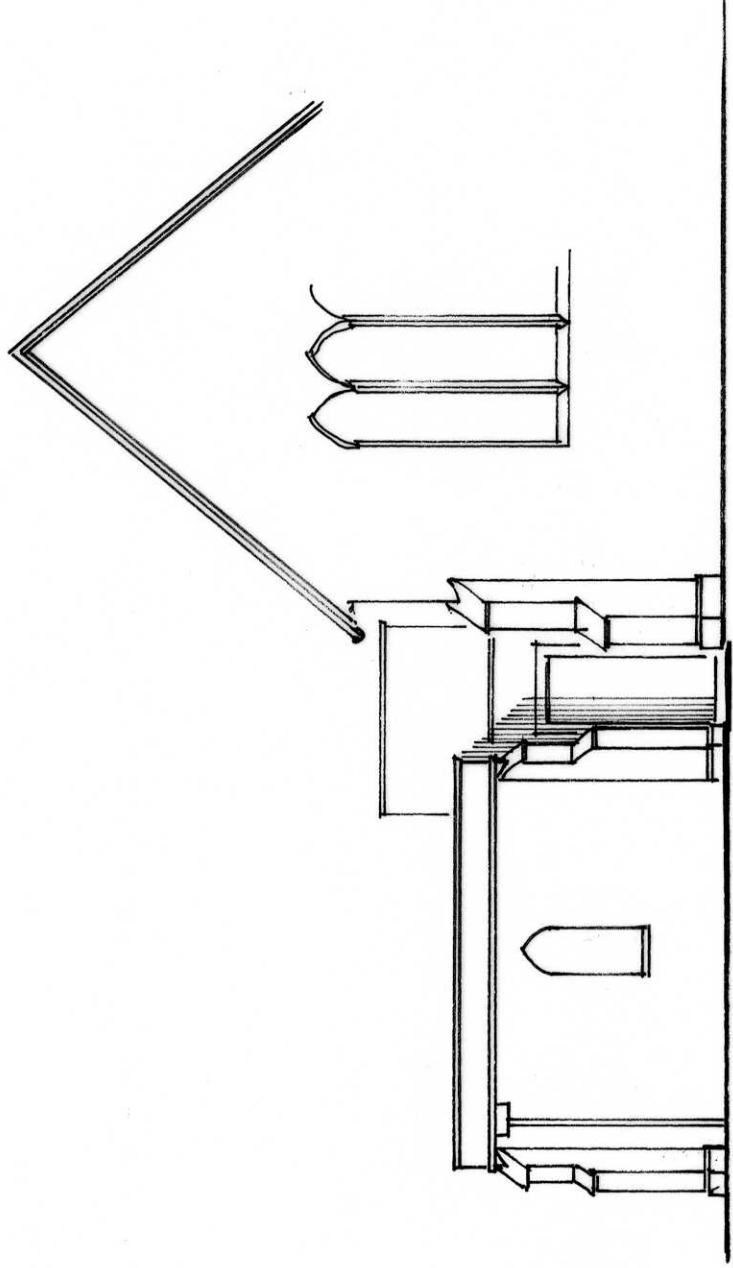


PART EAST ELEVATION (NO CHANGE)

SOUTH ELEVATION

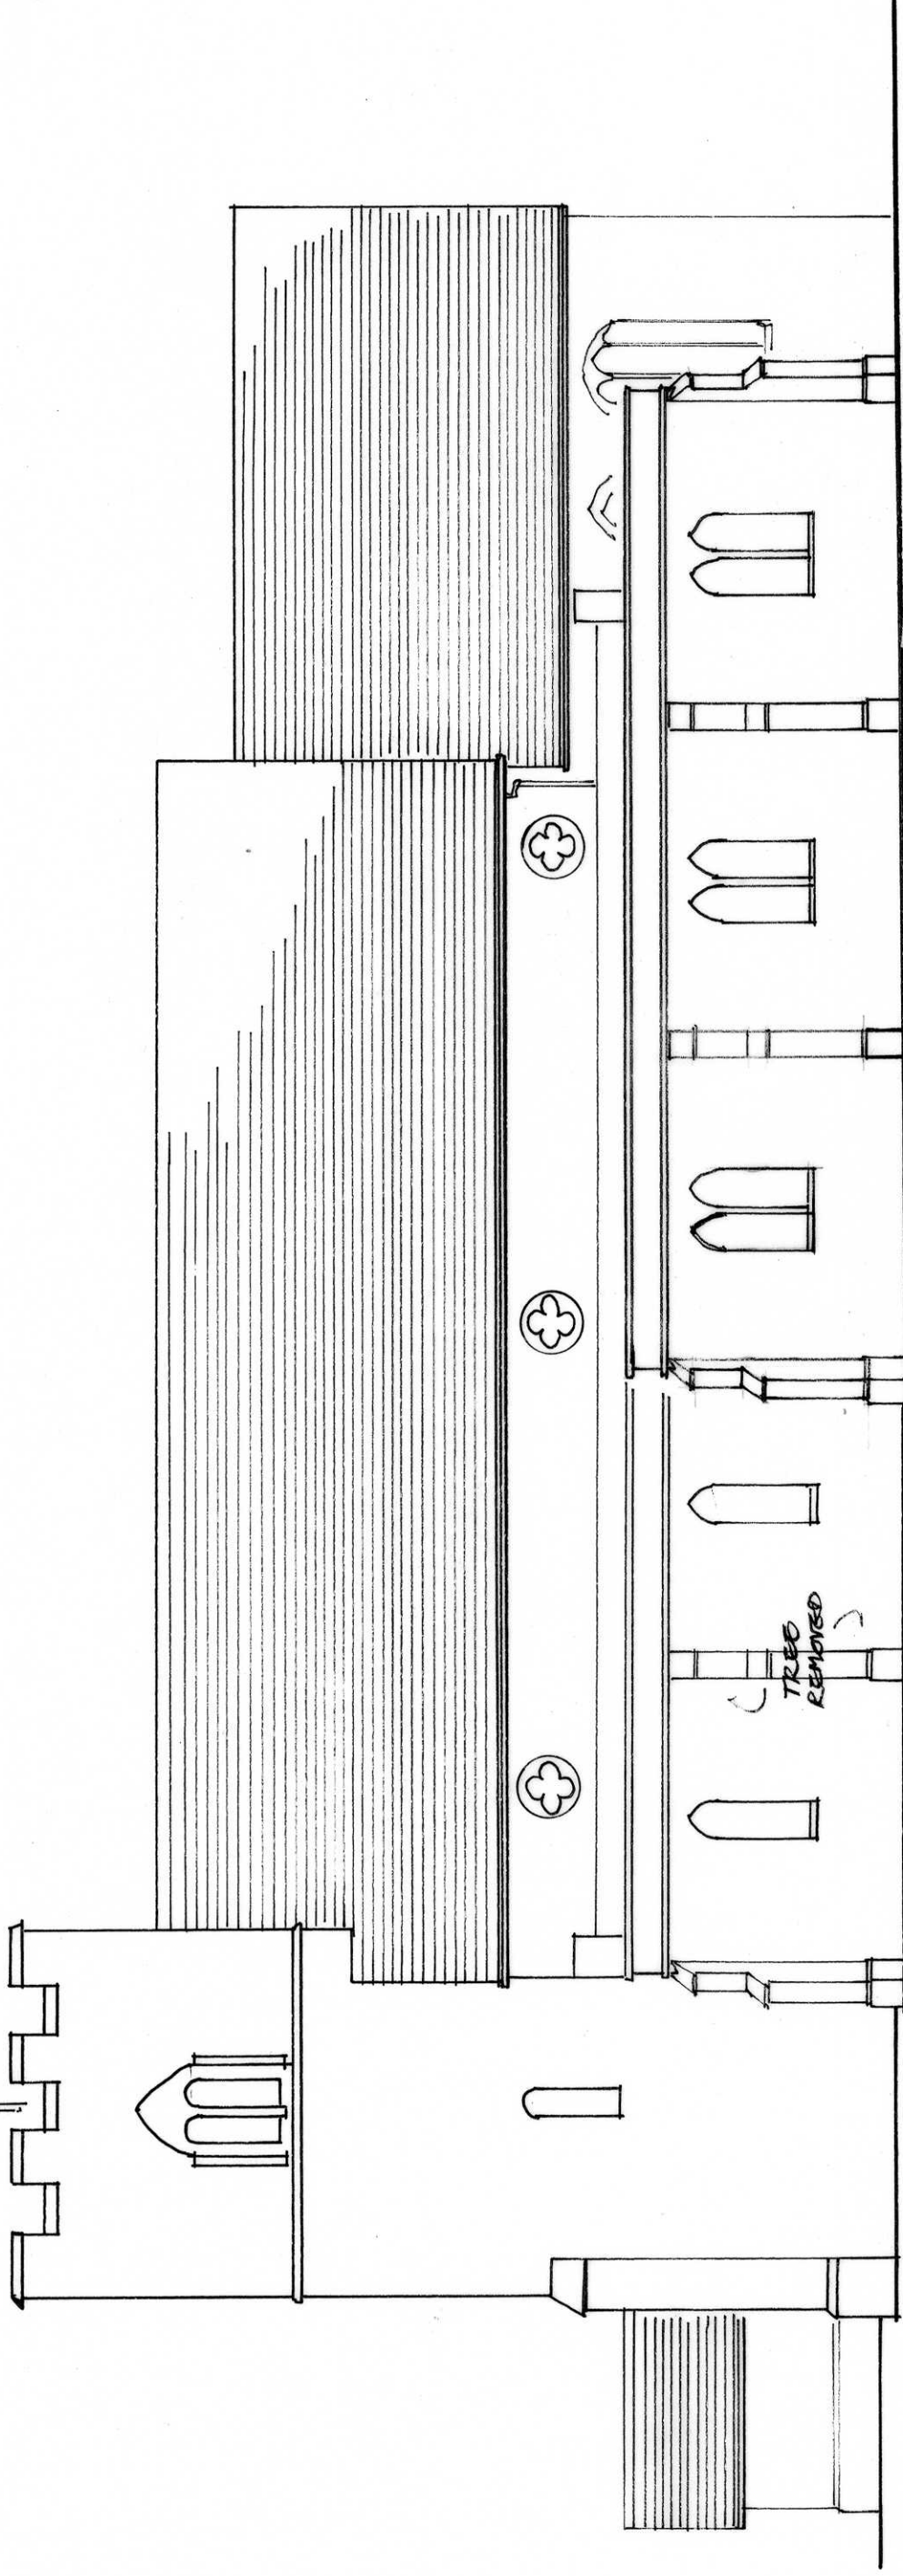

EXTENSION
4900

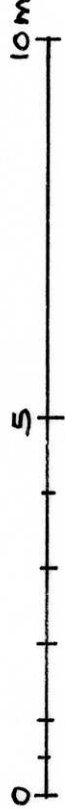

A 4-2014 WINDOWN CHANGES
Do not scale from this drawing

SS PETER & PAUL, RUSTINGTON
WEST SUSSEX

REORDERING & EXTENSION:
ELEVATIONS AS PROPOSED

CARDEN & GODFREY
Architects
Carden & Godfrey Limited
33 Clerkenwell Close,
London EC1R 6DU
Telephone: 020 7480 0800
Facsimile: 020 7480 0804

Scale	Date	Drawn	No.	Rev.
1:100	8-2013		4385/55	A

© Carden & Godfrey Ltd own the copyright of this drawing and design which must not be reproduced in whole or part without the written permission of Carden & Godfrey Ltd.