




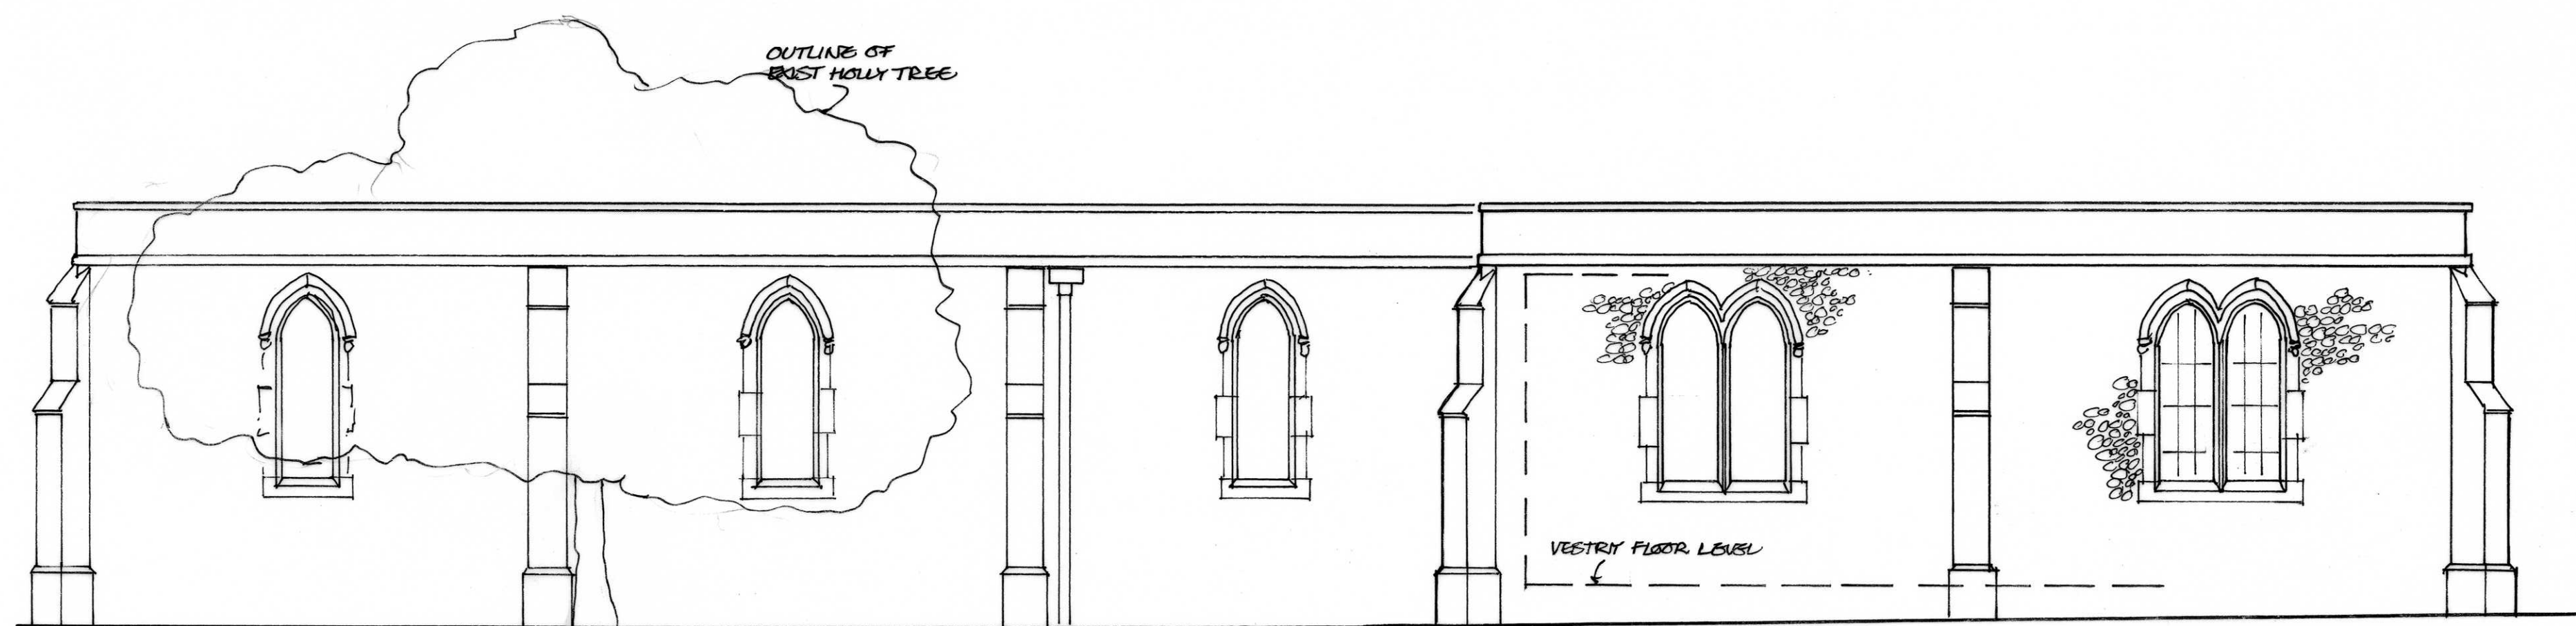


SOUTH ELEVATION OF SOUTH AISLE & VESTRY

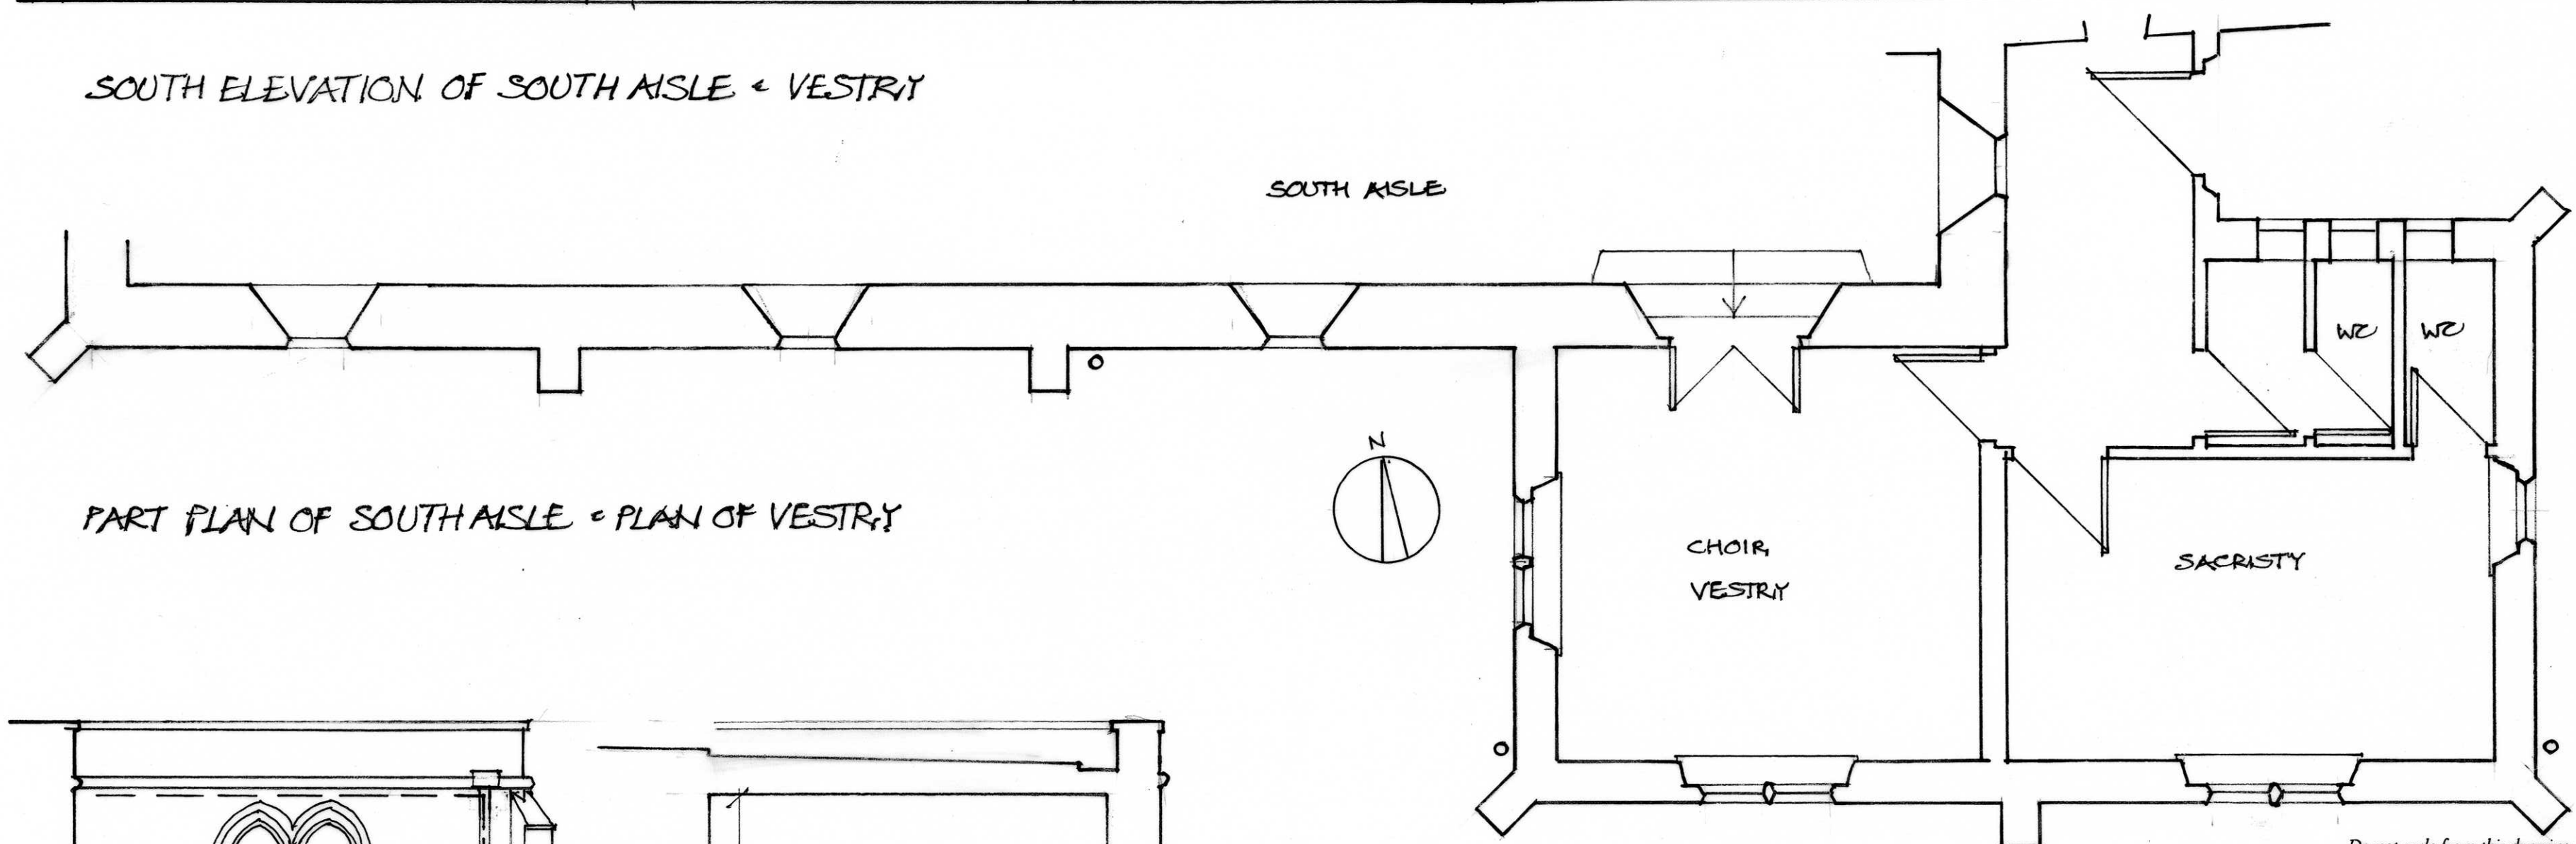


PART PLAN OF SOUTH AISLE & PLAN OF VESTRY

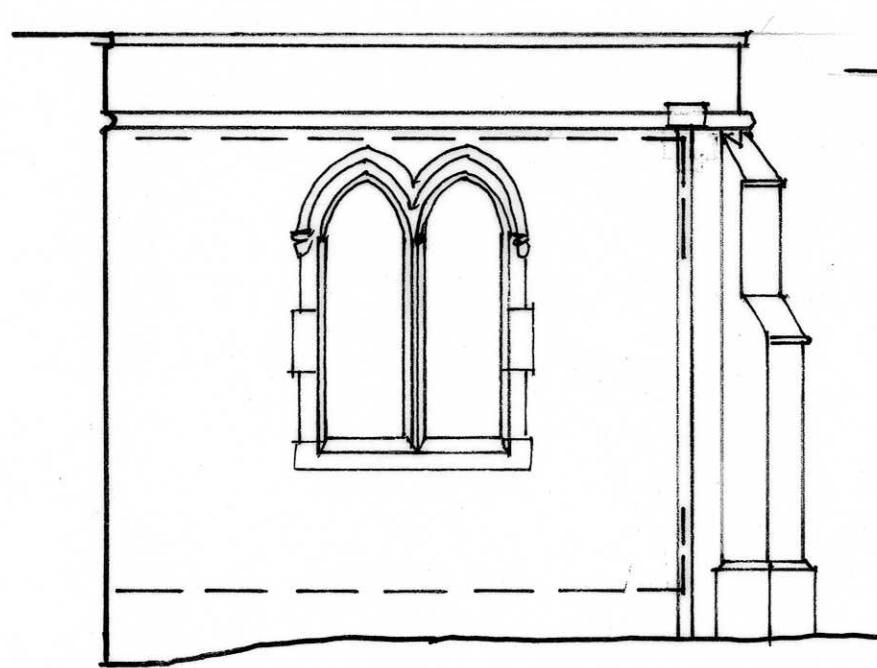

WEST WALL OF VESTRY

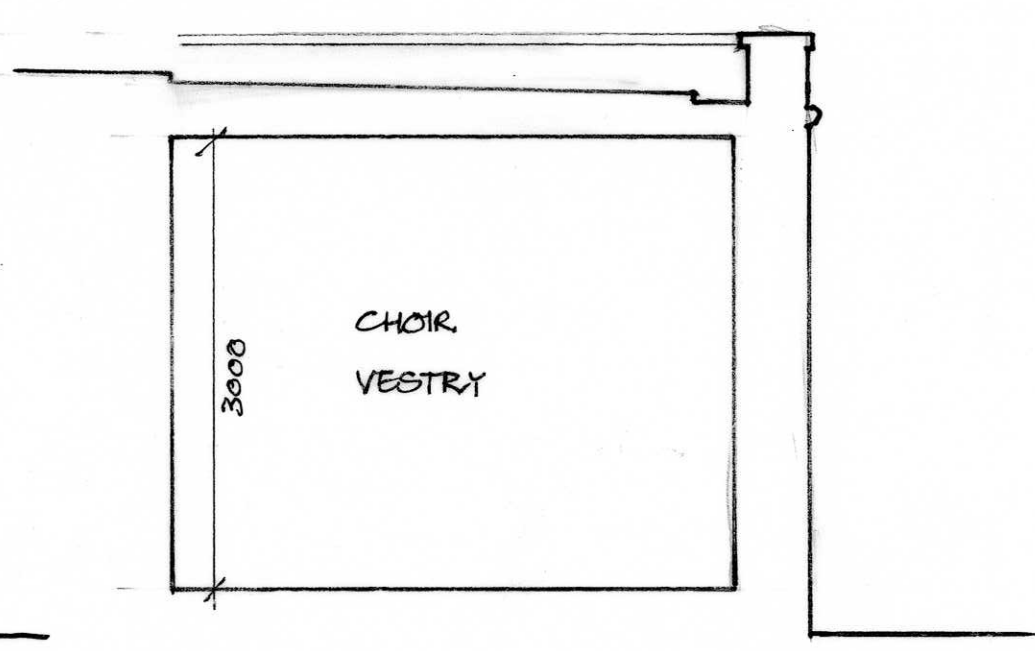

SECTION THRO' VESTRY

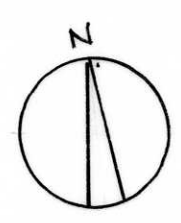

Do not scale from this drawing

SS PETER & PAUL, RUSTINGTON
WEST SUSSEX

RE-ORDERING & EXTENSION:
VESTRY & S. AISLE WALL AS EXISTING

CARDEN & GODFREY Architects
Carden & Godfrey Limited
33 Clerkenwell Close,
London EC1R 0AU
Telephone 020 7490 0800
Facsimile 020 7490 0004

Scale	Date	Drawn	No.	Rev.
1:50	8.2013		4385/56	

© Carden & Godfrey Ltd own the copyright of this drawing and design which must not be reproduced in whole or part without the written permission of Carden & Godfrey Ltd.