





SOUTH AISLE & VESTRY SOUTH ELEVATION

PART PLAN SOUTH AISLE, & PLAN OF VESTRY WITH EXTENSION

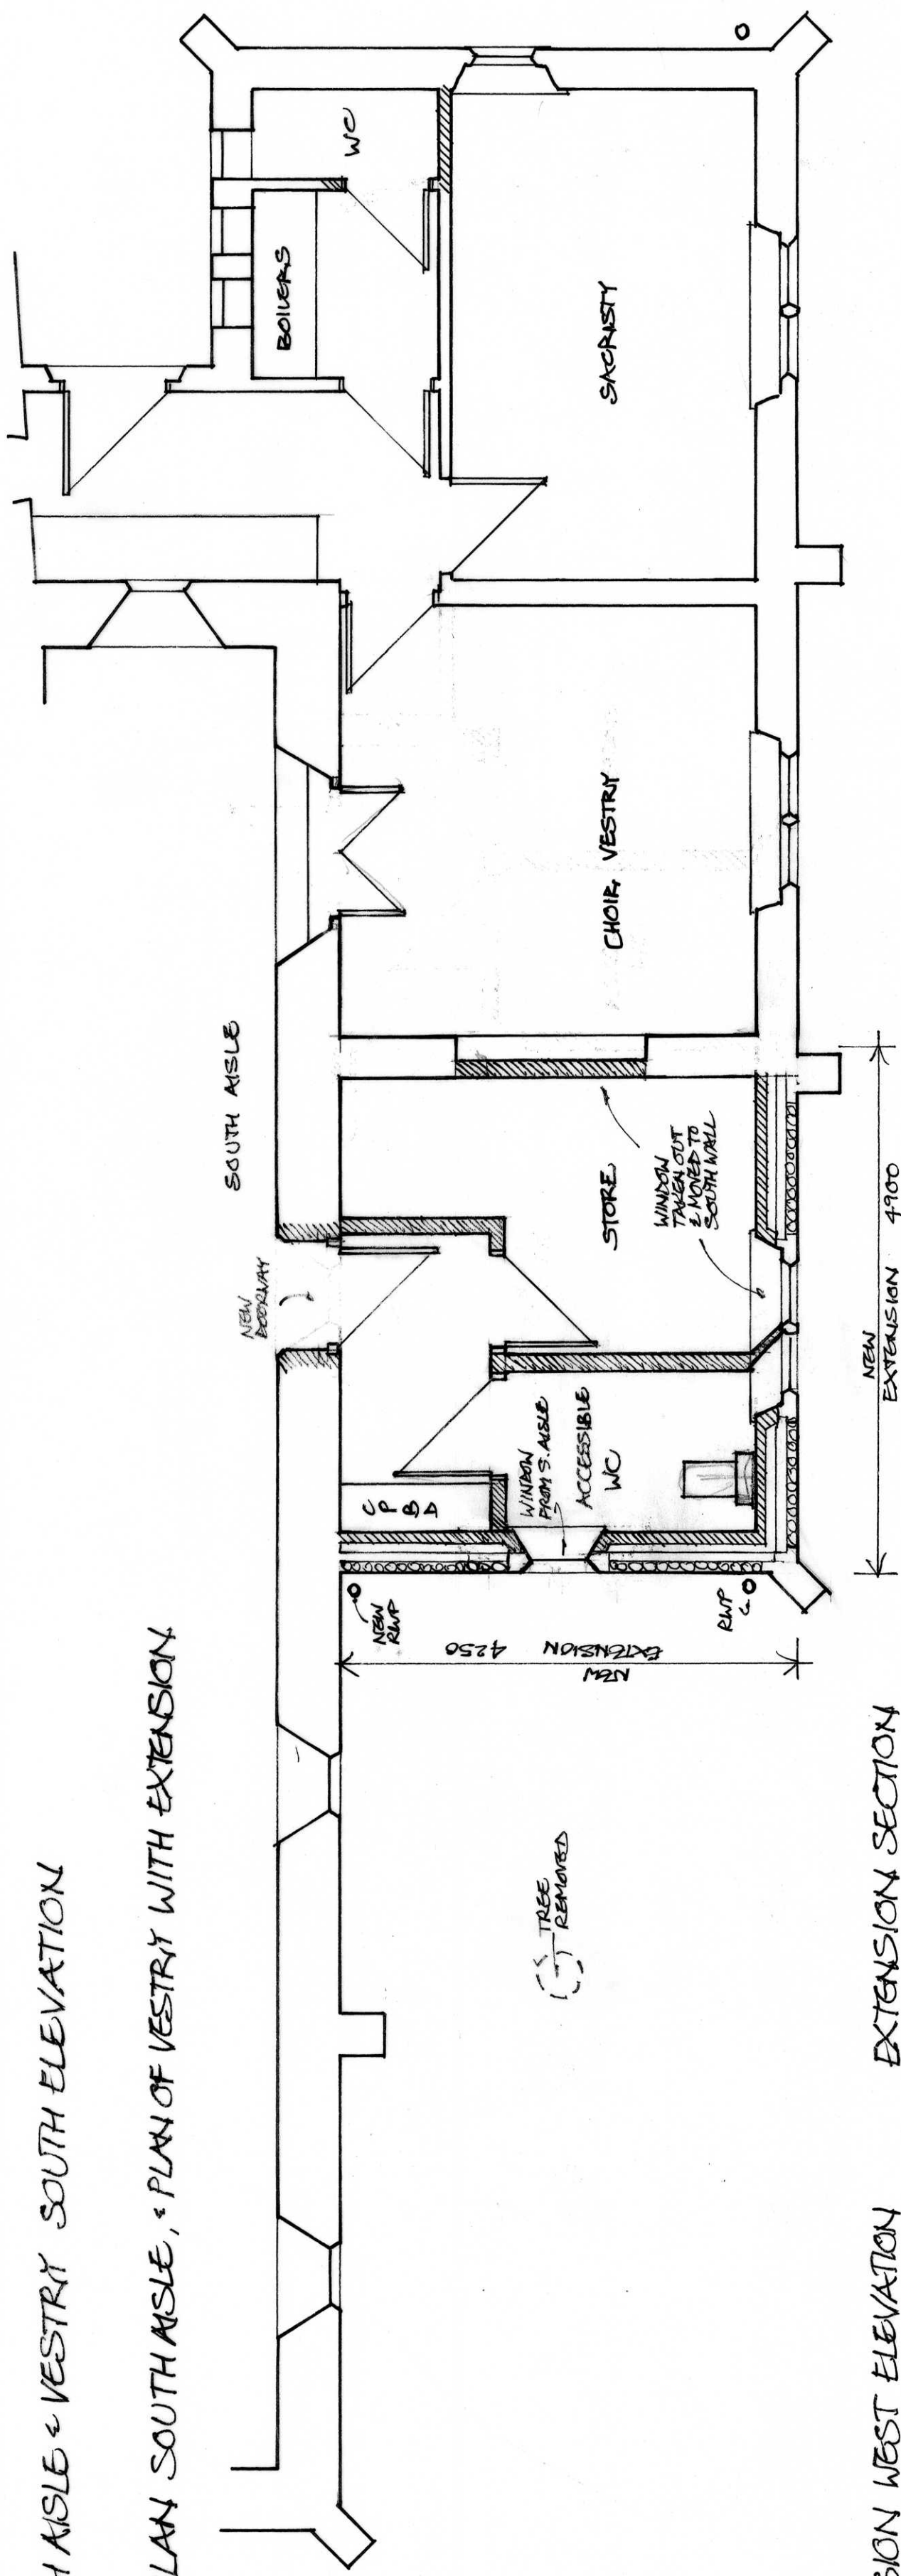

EXTENSION WEST ELEVATION

EXTENSION SECTION

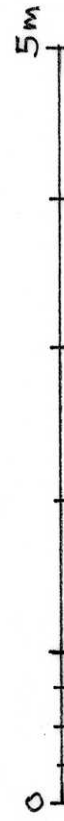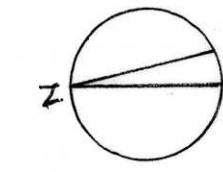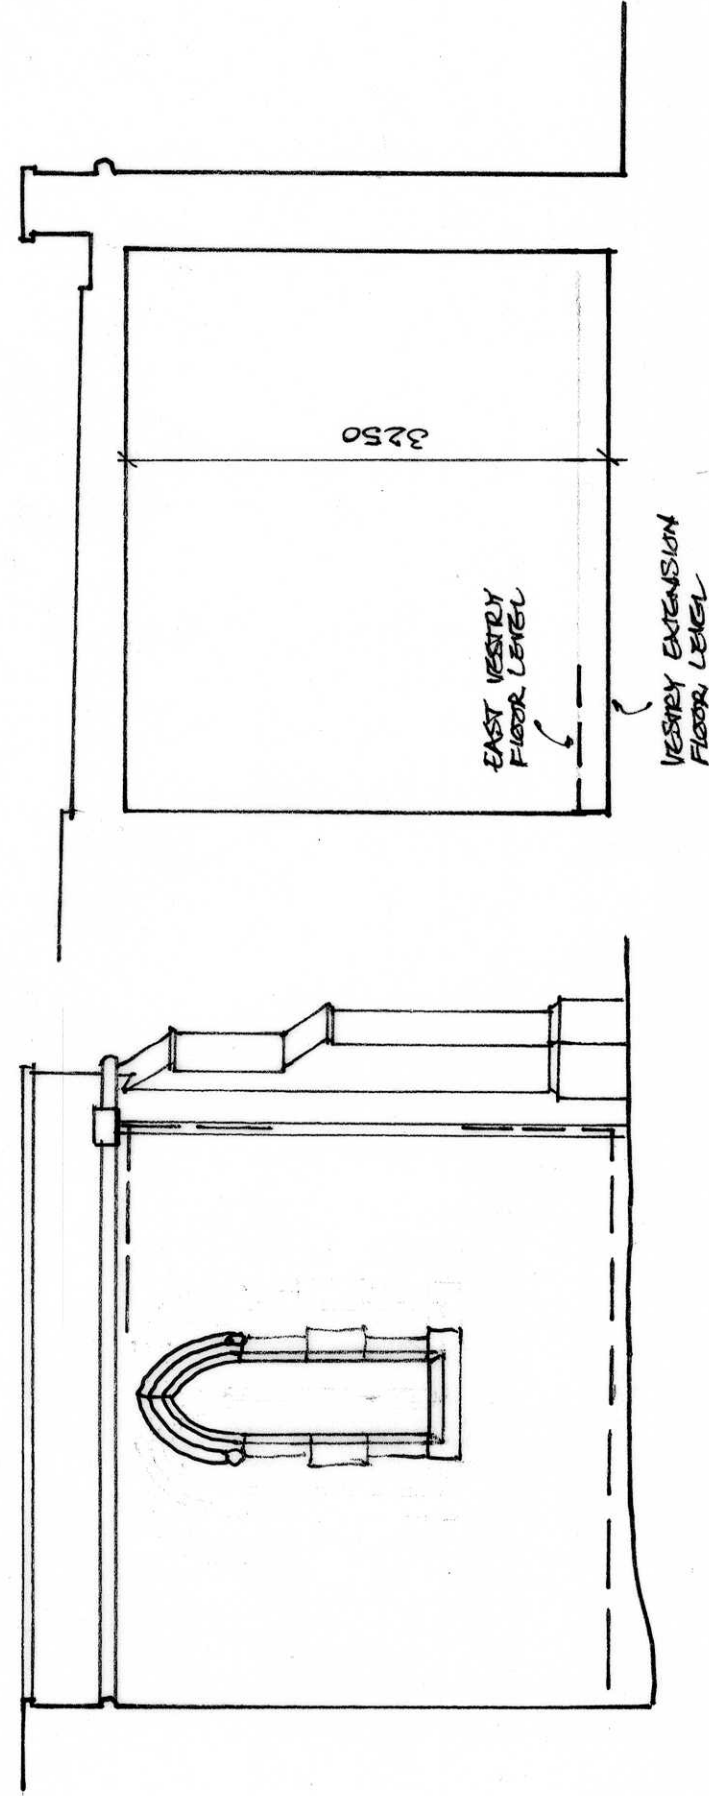

A 4.2014 CHOR VESTRY & WC/STORE SHAPES
Do not scale from this drawing

SS PETER & PAUL, RUSTINGTON
WEST SUSSEX

REORDERING & EXTENSION:
VESTRY & AISLE WALL AS PROPOSED

CARDEN & GODFREY
Architects

Carden & Godfrey Limited
33 Clerkenwell Close,
London EC1R 0HU
Telephone 020 7490 0000
Fax 020 7490 0004

Scale	Date	Drawn	No.	Rev.
1:50	8.2013		4385/57	A

© Carden & Godfrey Ltd own the copyright of this drawing and design which must not be reproduced in whole or part without the written permission of Carden & Godfrey Ltd.