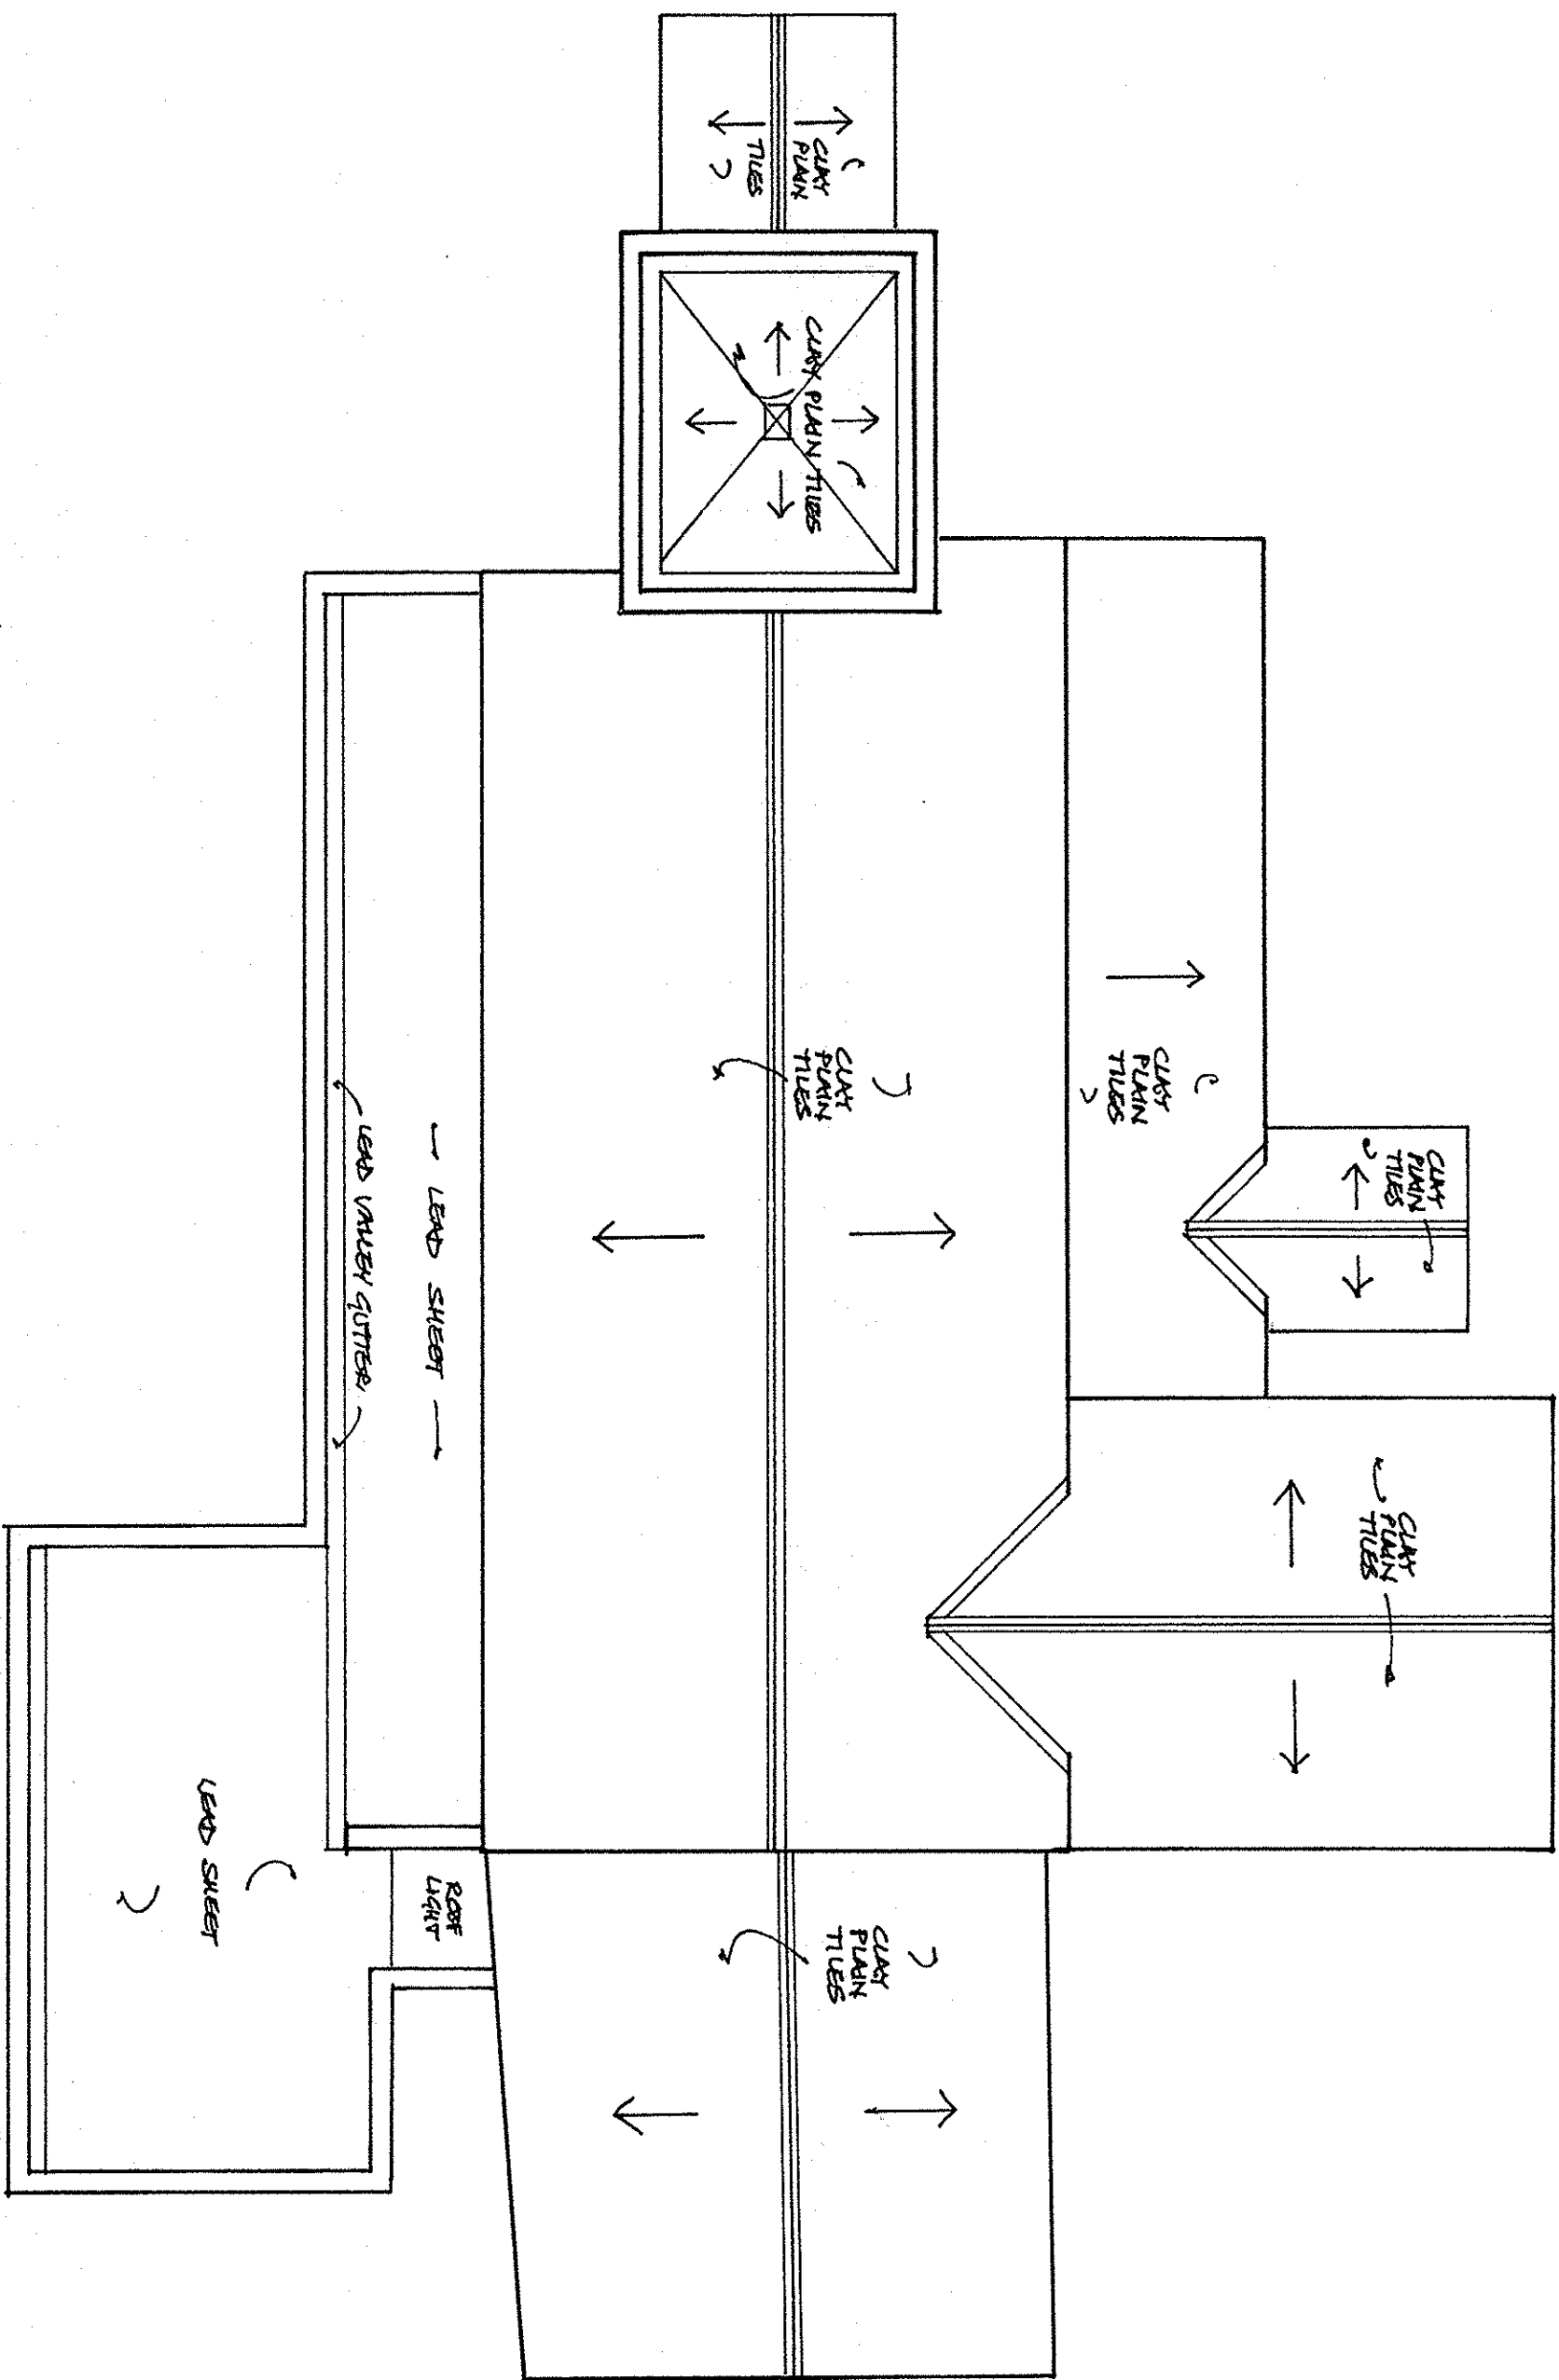


Do not scale from this drawing

SS PETER & PAUL, RUSTINGTON
WEST SUSSEX
REORDERING & EXTENSION:
ROOF PLAN AS EXISTING

CARDEN & GODFREY
Architects
Carden & Godfrey Limited
33 Cokerwell Close,
London E13 9JU
Tel: 020 7460 0000
Fax: 020 7460 0004

Scale	Date	Drawn	No.	Rev.
1:100	8.2013		4385/58	

© Carden & Godfrey Ltd own the copyright of this drawing and design which must not be reproduced in whole or part without the written permission of Carden & Godfrey Ltd.