


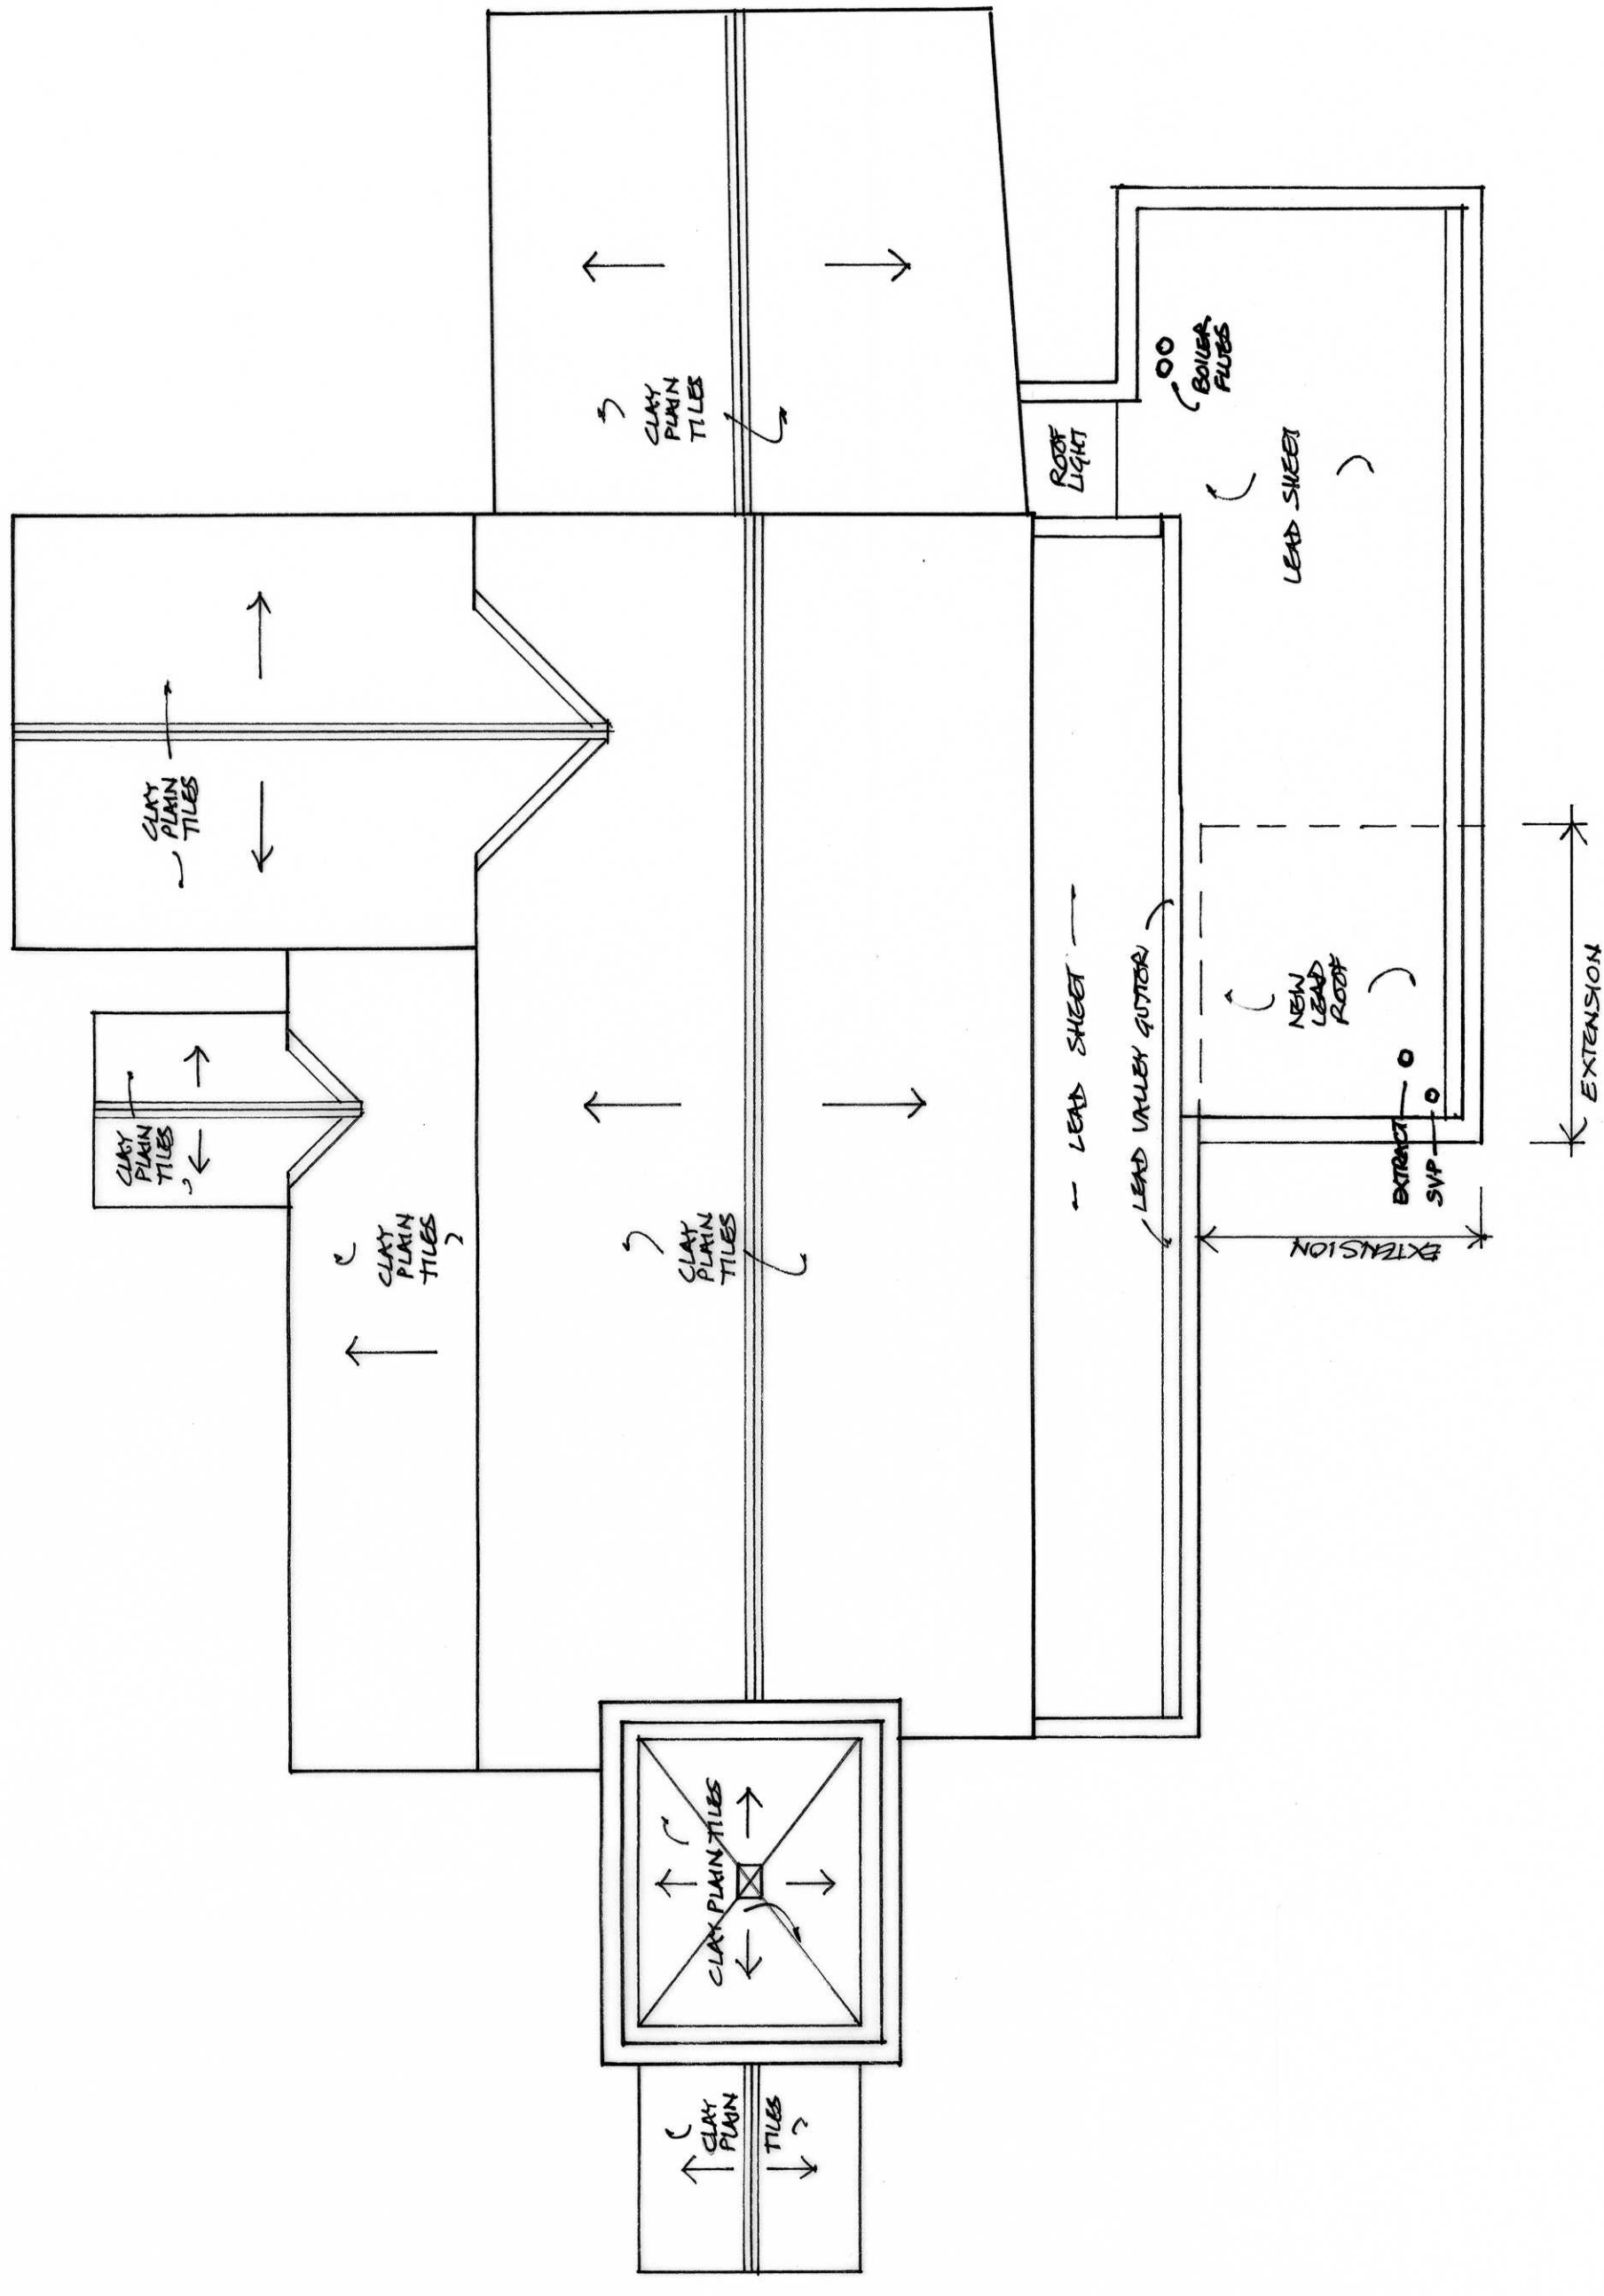

A 4.2014 SVP, EXTRACT & BALUSA FLUES ADDED
Do not scale from this drawing

SS PETER & PAUL, RUSTINGTON
WEST SUSSEX

REORDERING & EXTENSION:
ROOF PLAN AS PROPOSED

CARDEN & GODFREY
Architects

Carden & Godfrey Limited
33 Clerkenwell Close,
London EC1R 0AU
Telephone 020 7490 0800
Facsimile 020 7490 0804

Scale	Date	Drawn	No.	Rev.
1:100	8.2013		4385	59A

© Carden & Godfrey Ltd own the copyright of this drawing and design which must not be reproduced in whole or part without the written permission of Carden & Godfrey Ltd.