


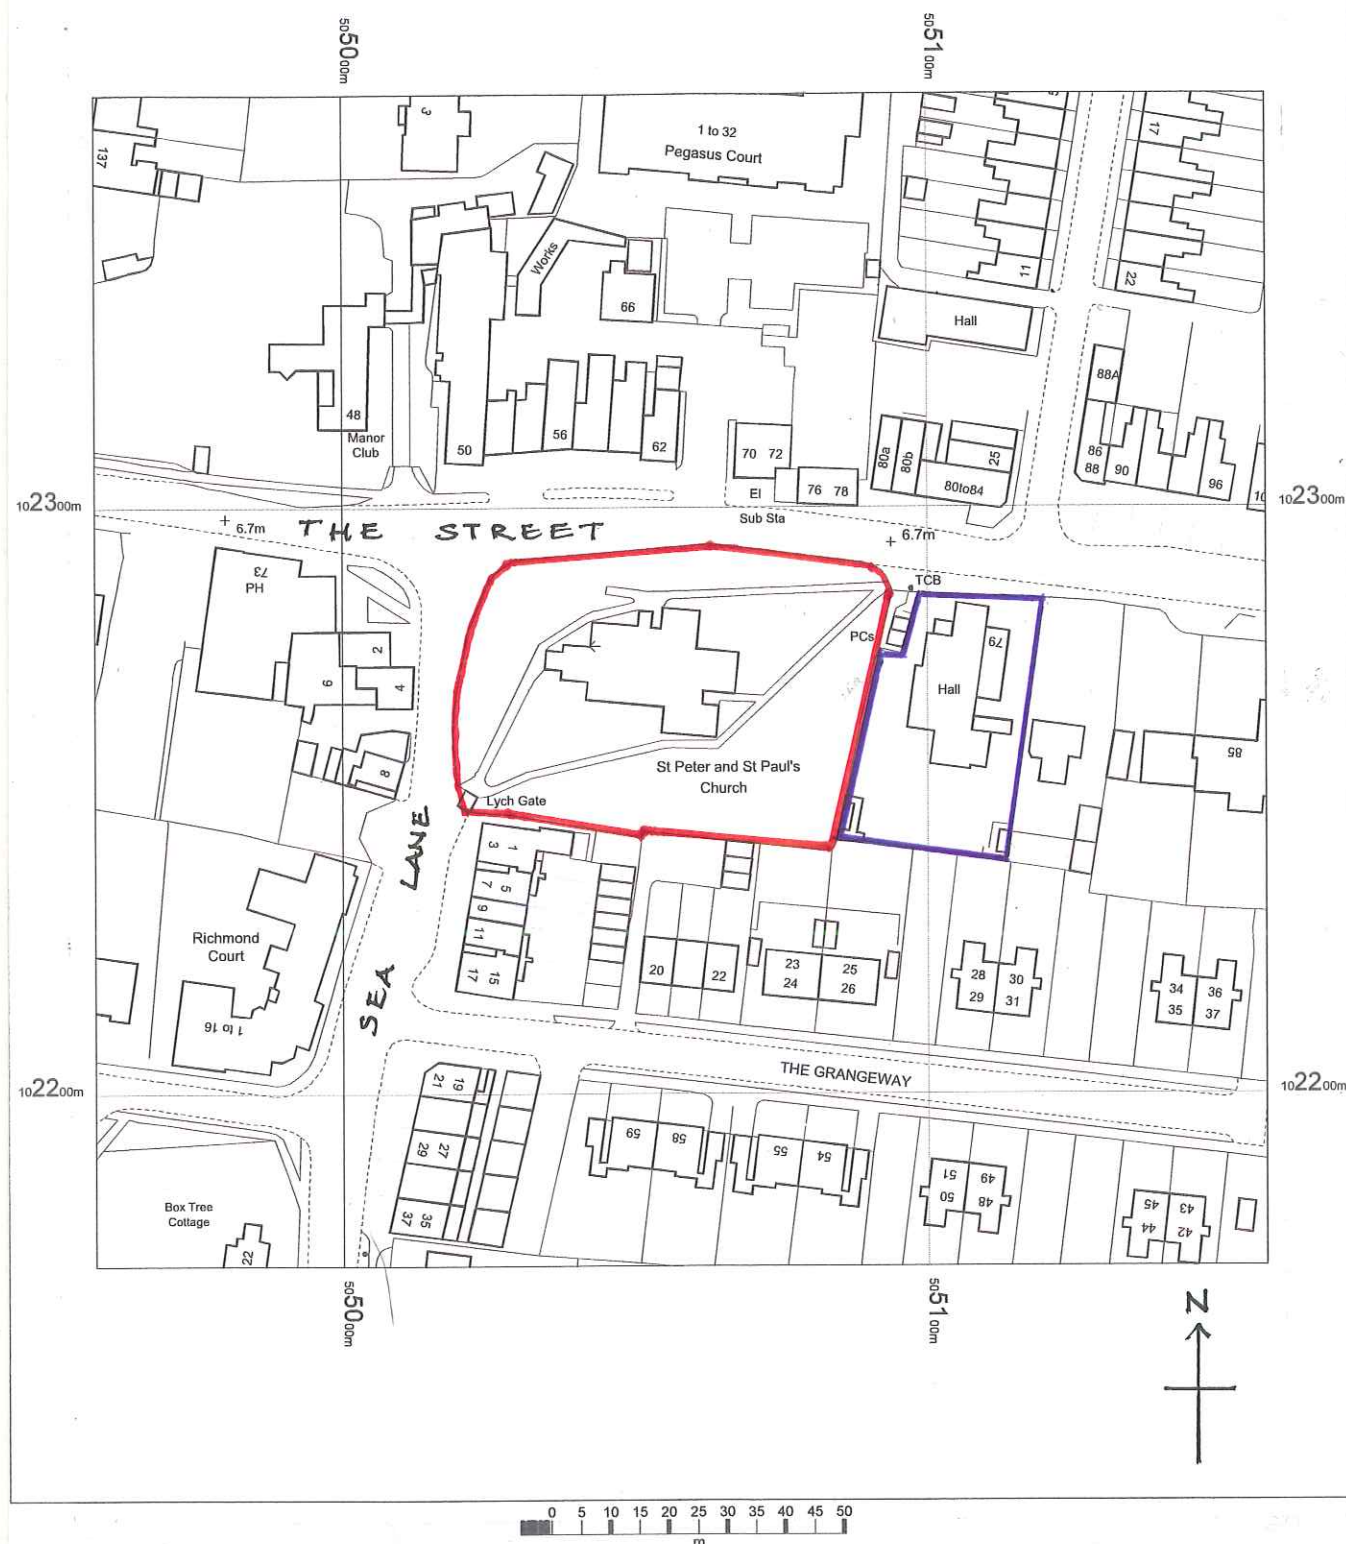

Do not scale from this drawing

**CARDEN & GODFREY**  
Architects

Carden & Godfrey Limited  
33 Clerkenwell Close  
London EC1R 0AU  
Telephone 020 7490 0300  
Facsimile 020 7490 0004

**RUSTINGTON CHURCH**  
**WEST SUSSEX**  
**LOCATION PLAN 1:1250 4385/50**

© Carden & Godfrey Ltd own the copyright of this drawing and design which must not be reproduced in whole or part without the written permission of Carden & Godfrey Ltd.

Hobs Reprographics London 69