


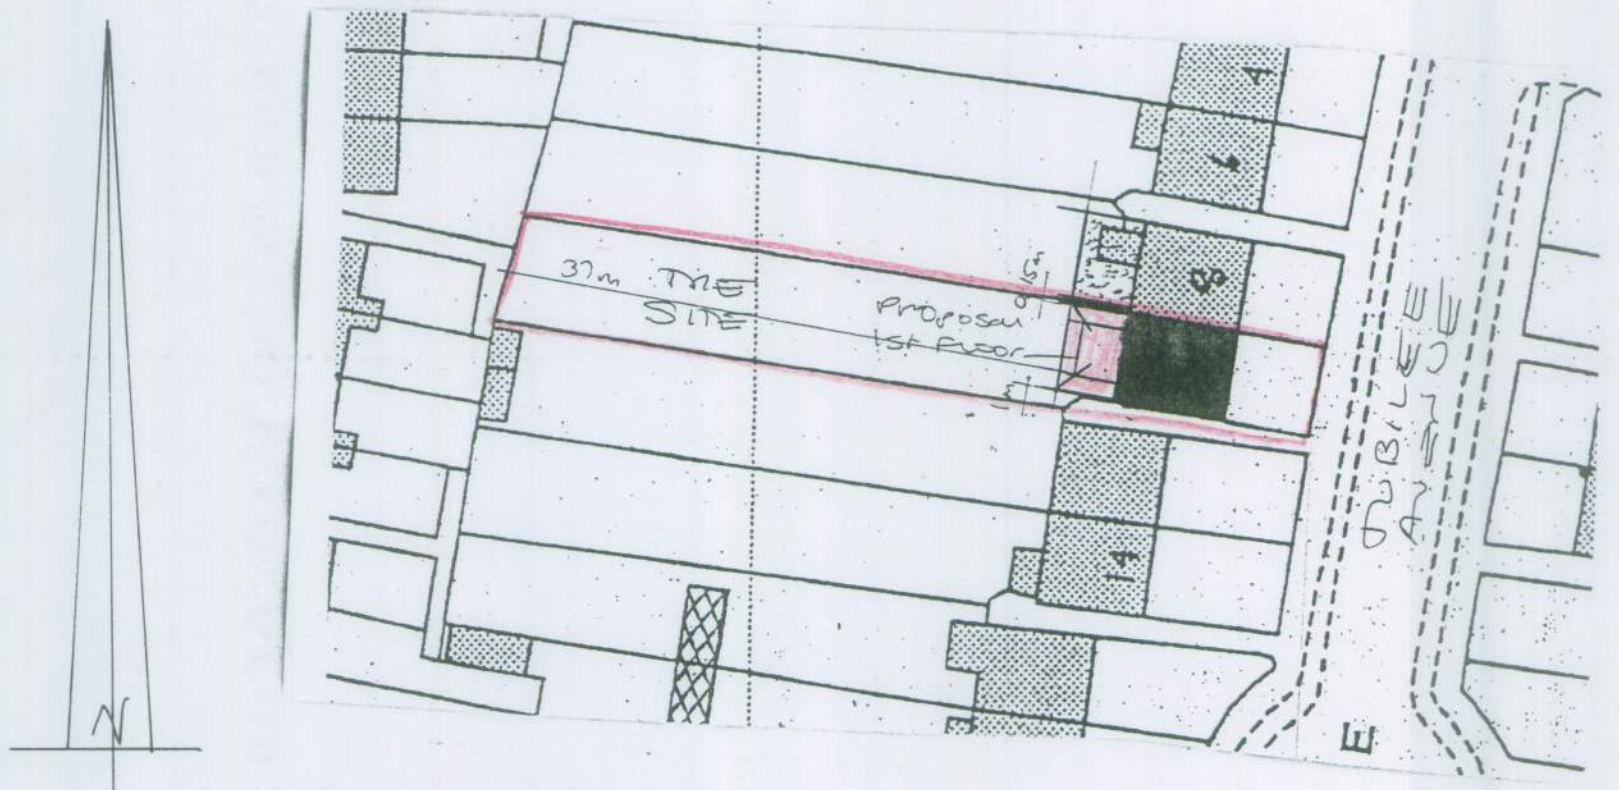


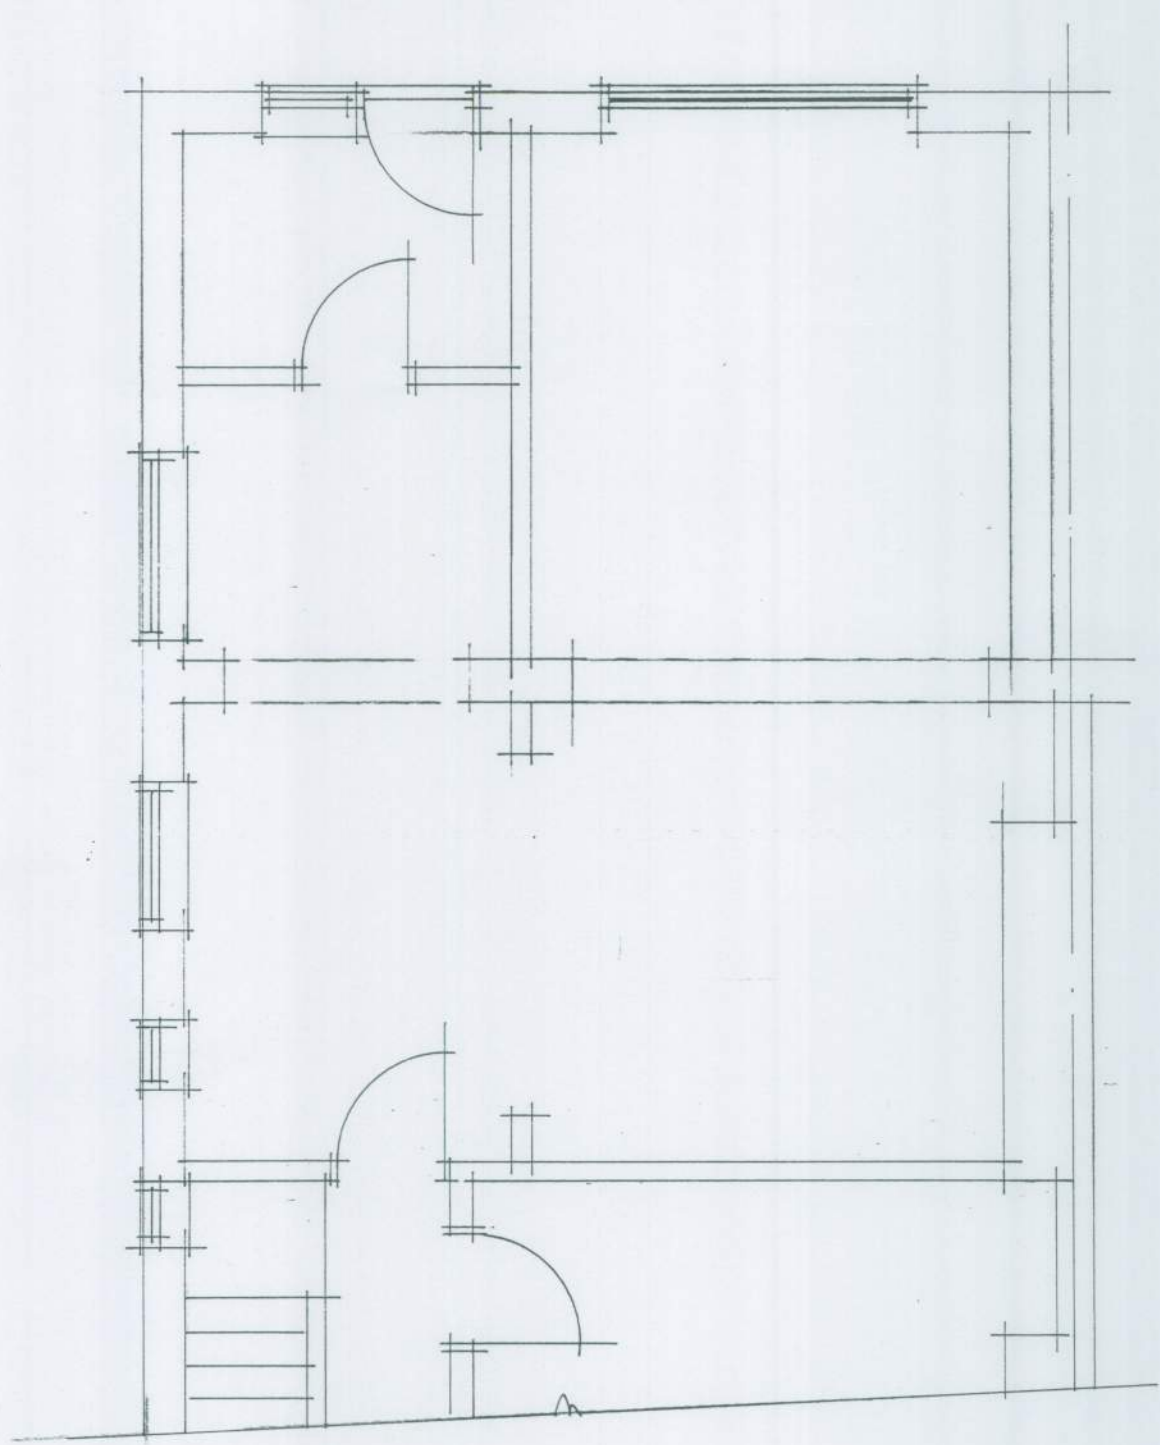


Site plan 1:1250

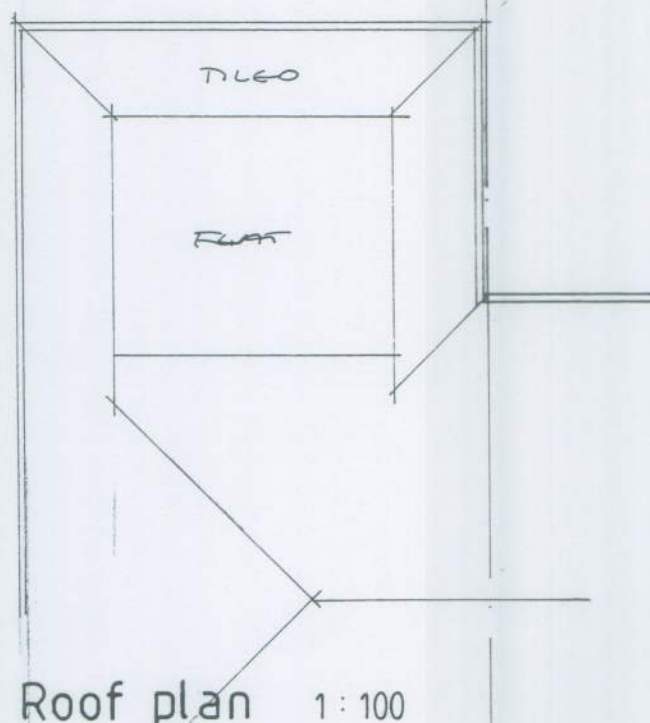

Block plan 1:500

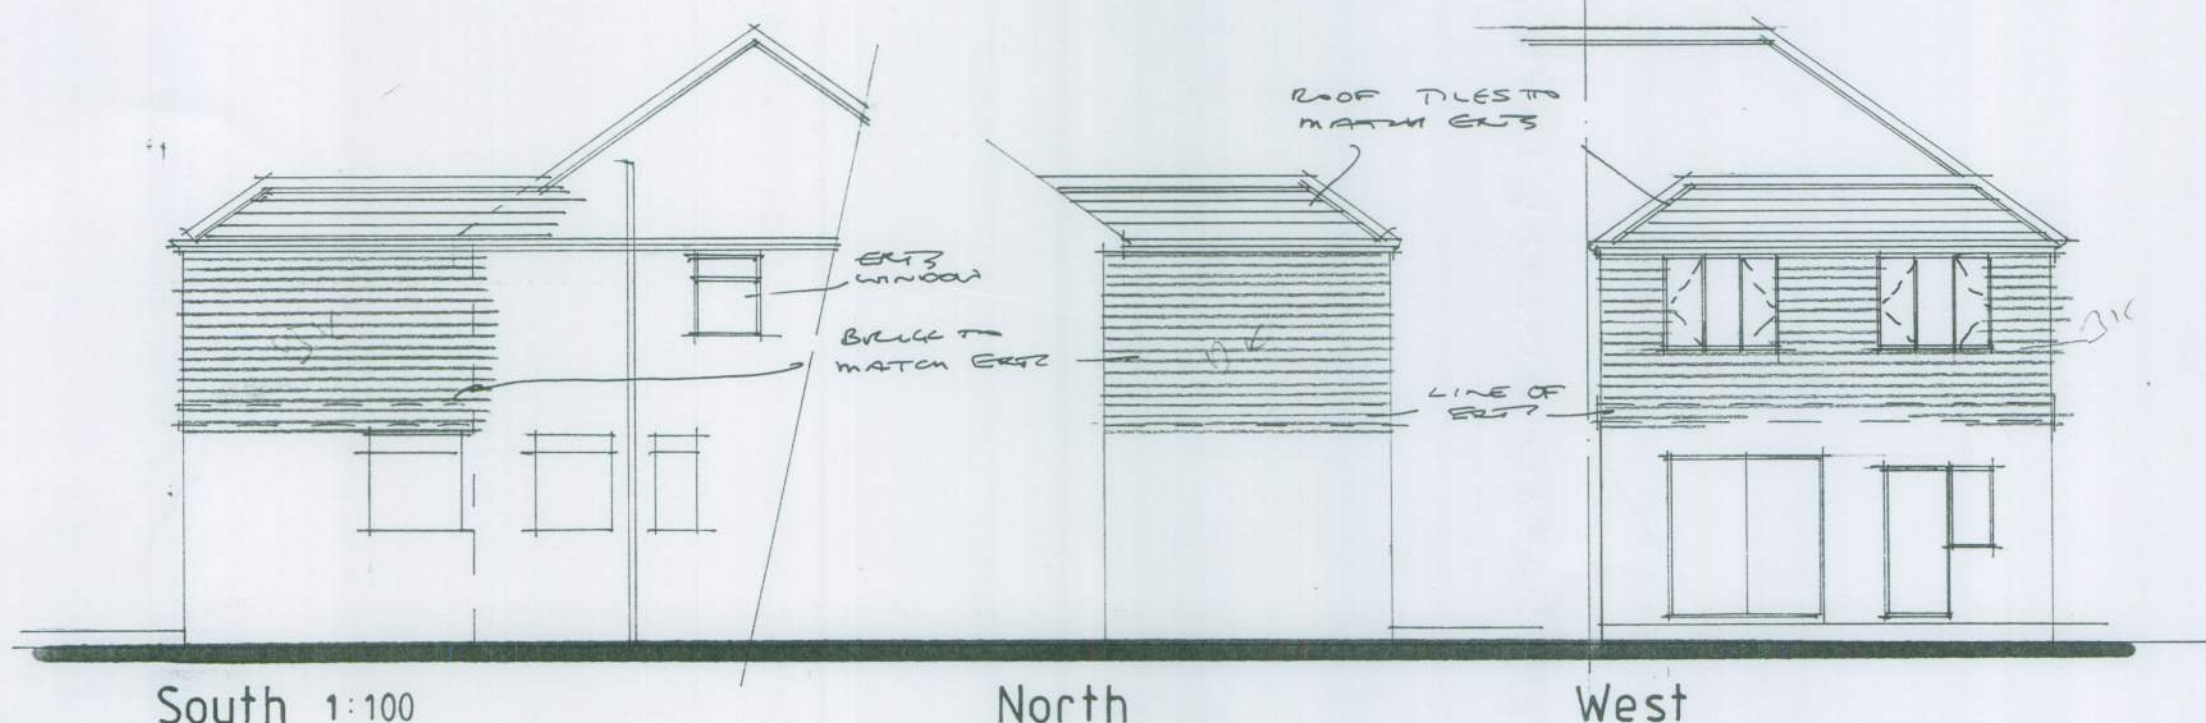

Ground floor plan 1:50

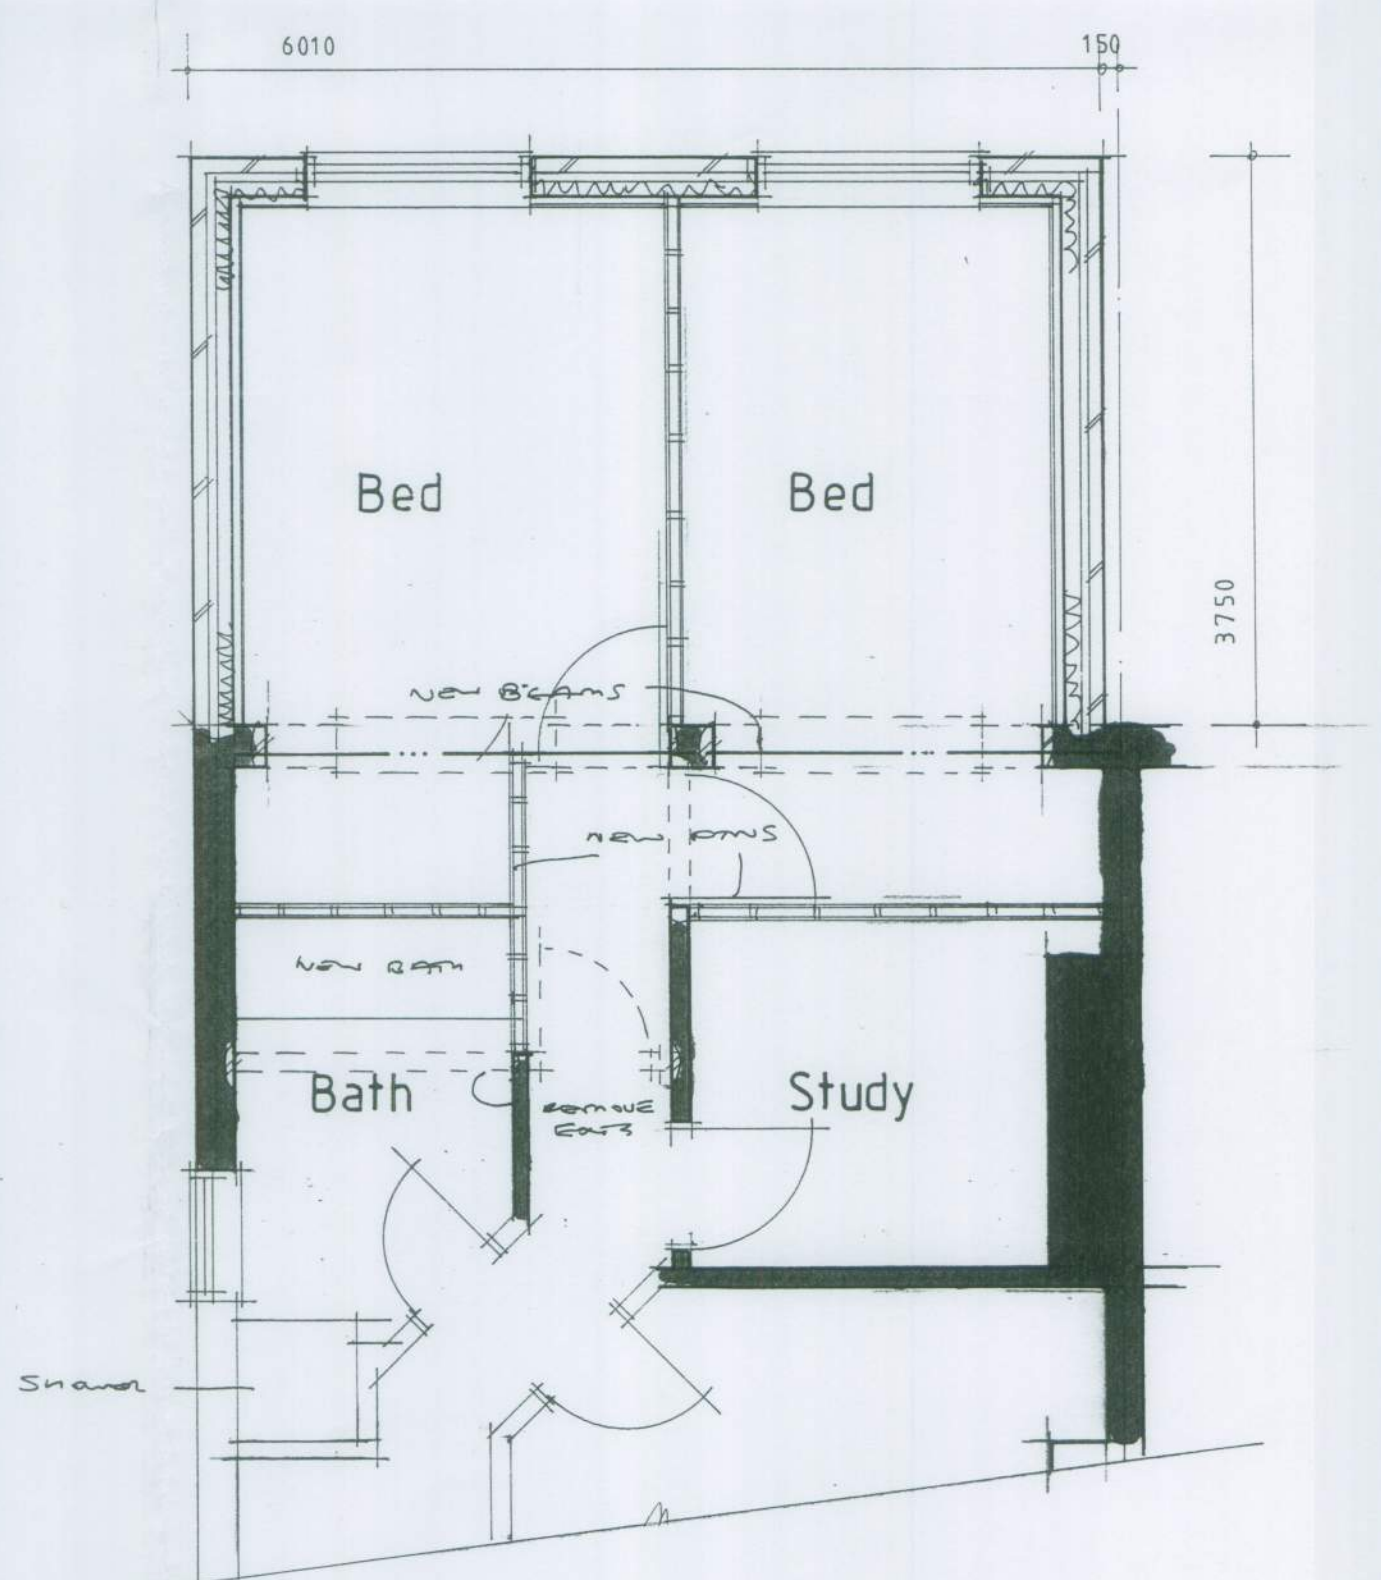

First floor 1:50

AJ SALTER & SON
Architectural Technicians
and Surveyors
50 WINDSOR ROAD, WORTHING,
WEST SUSSEX, BN11 2LY
Tel/Fax: (01903 209496)
E-mail: ajsalterandson@hotmail.com

C			
B			
A			
Client	Miss S. Custance / Mr G. Newman		
Address	10 Jubilee Avenue : Rustington		
Drawing	FIRST FLOOR EXTENSION	No.	2217:1
Scale	1:50 1:100 1:200 1:1250	Drawn	B
Date	Apr 17		