
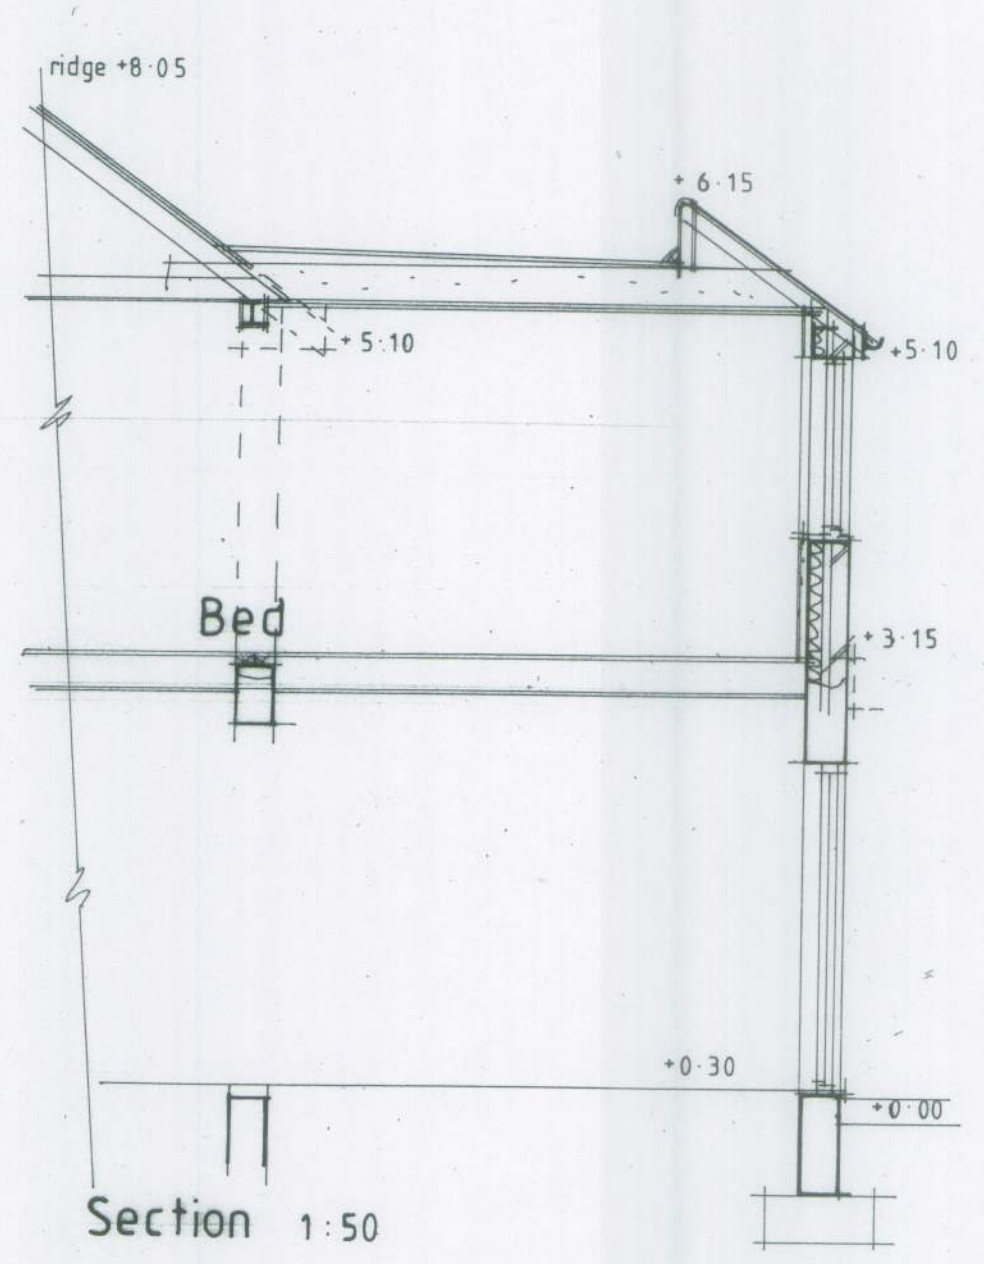
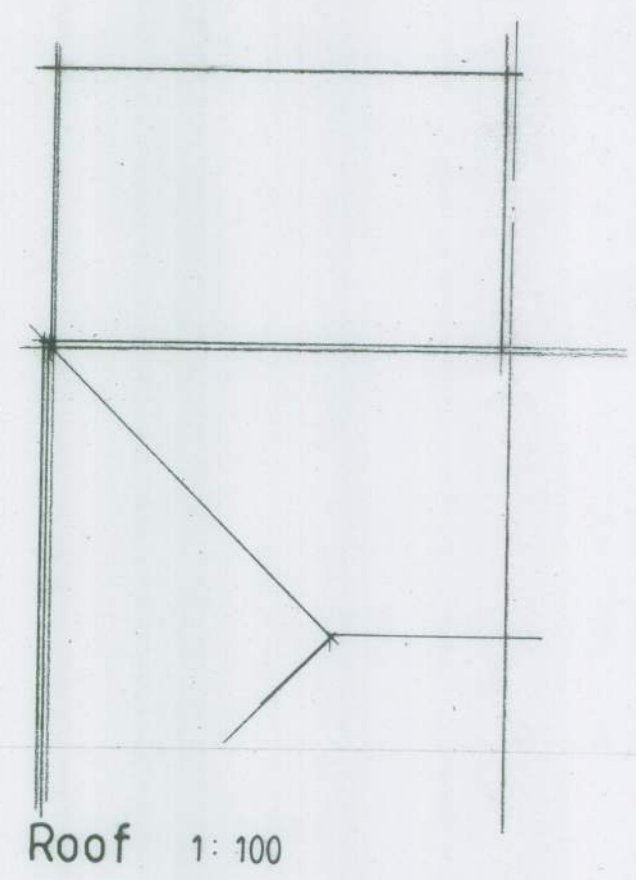
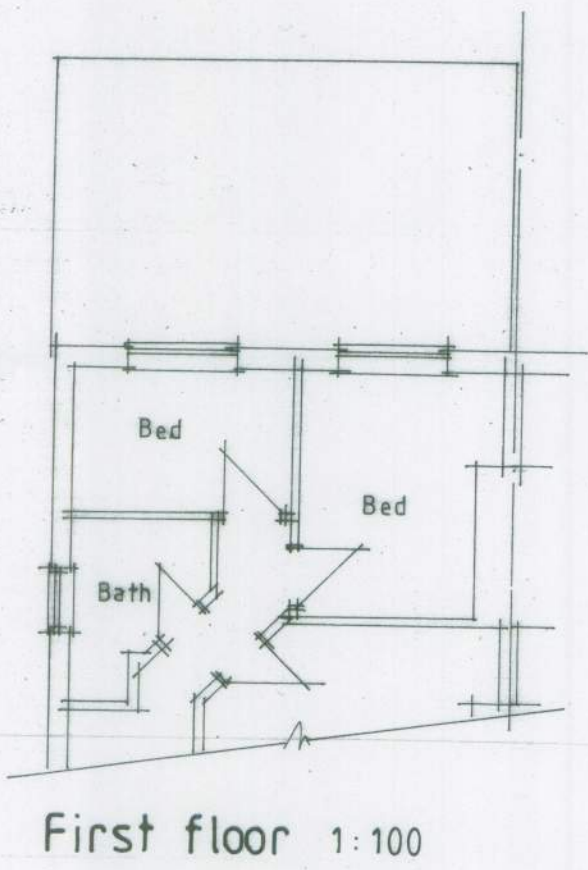


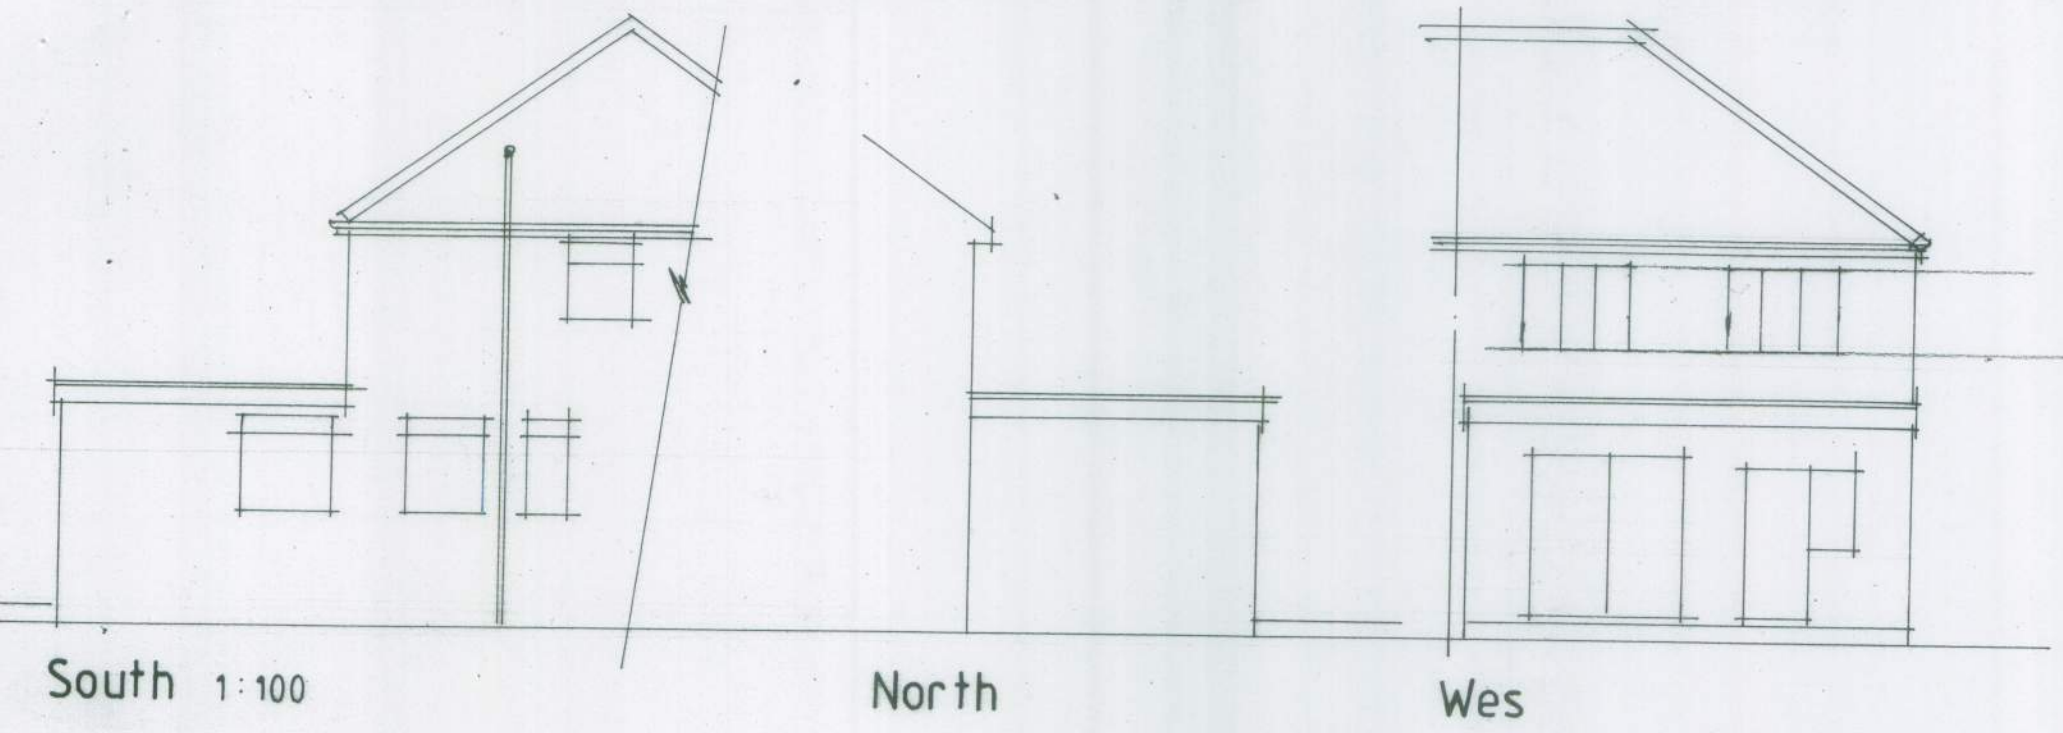

AJ SALTER & SON
 Architectural Technicians
 and Surveyors
 50 WINDSOR ROAD, WORTHING,
 WEST SUSSEX, BN11 2LY
 Tel/Fax: (01903 209496)
 E-mail: ajsalterandson@hotmail.com

C			
B			
A			
Client	Miss S Custance Mr G. Newman		
Address	10 Jubilee Avenue : Rustington		
Drawing	Section & existing	No.	2717:2
Scale	1:50 1:100	Drawn	B
		Date	Apr '17