



NOTE



All external finishes to match existing

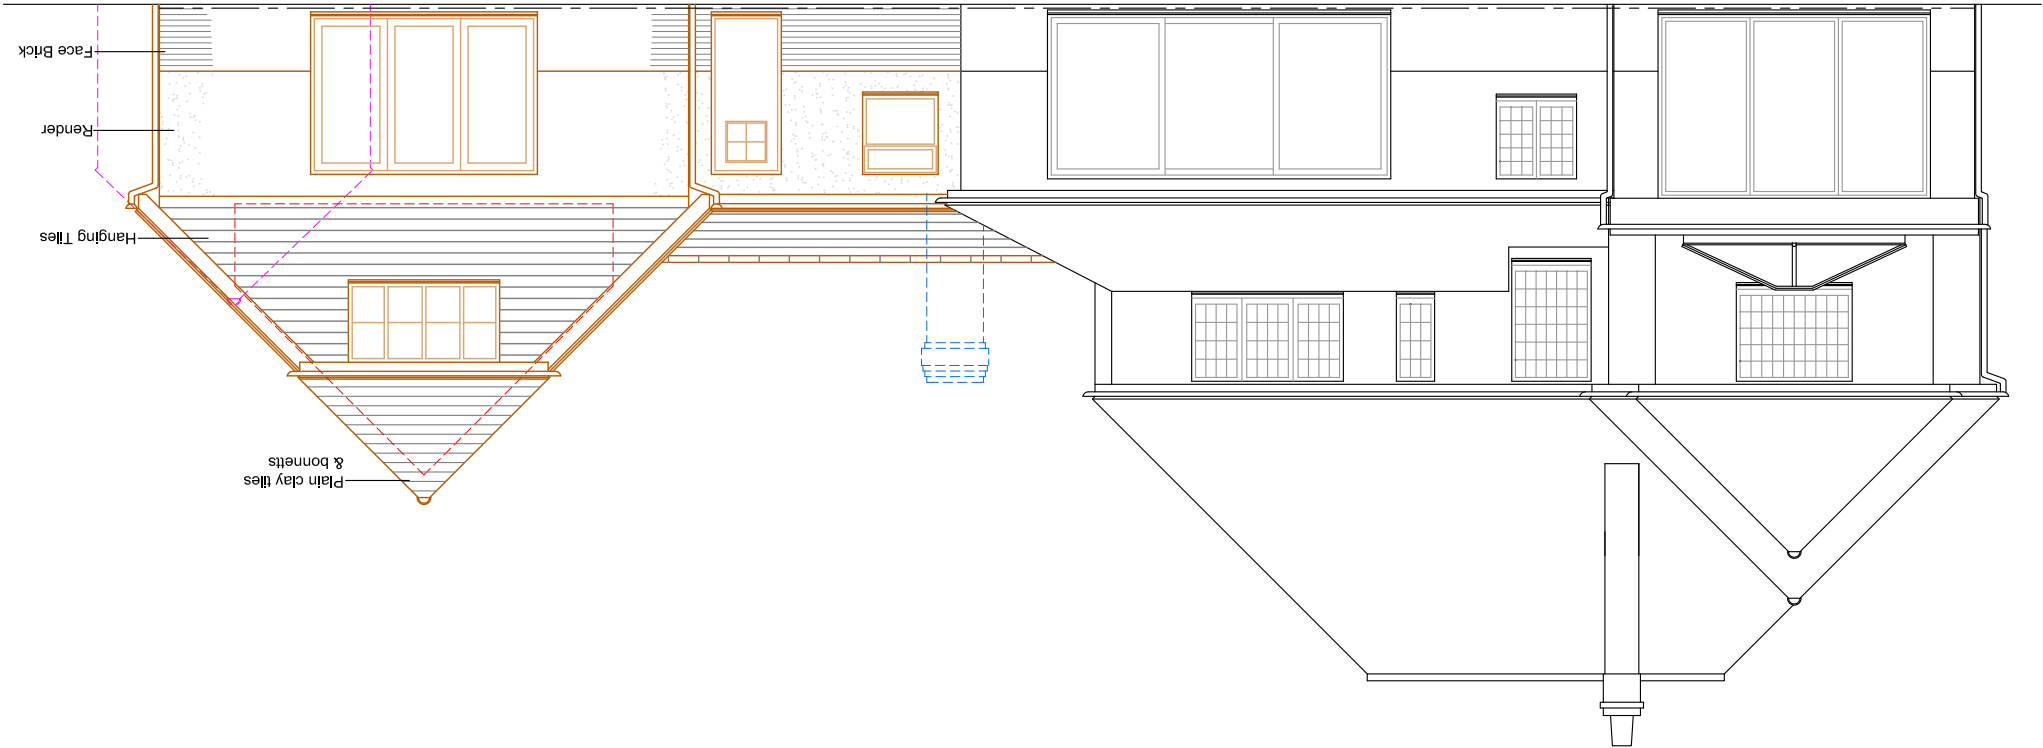


Proposed Front (West) Elevation

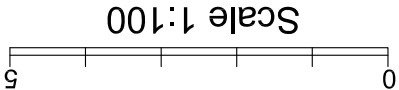

Proposed Rear (East) Elevation

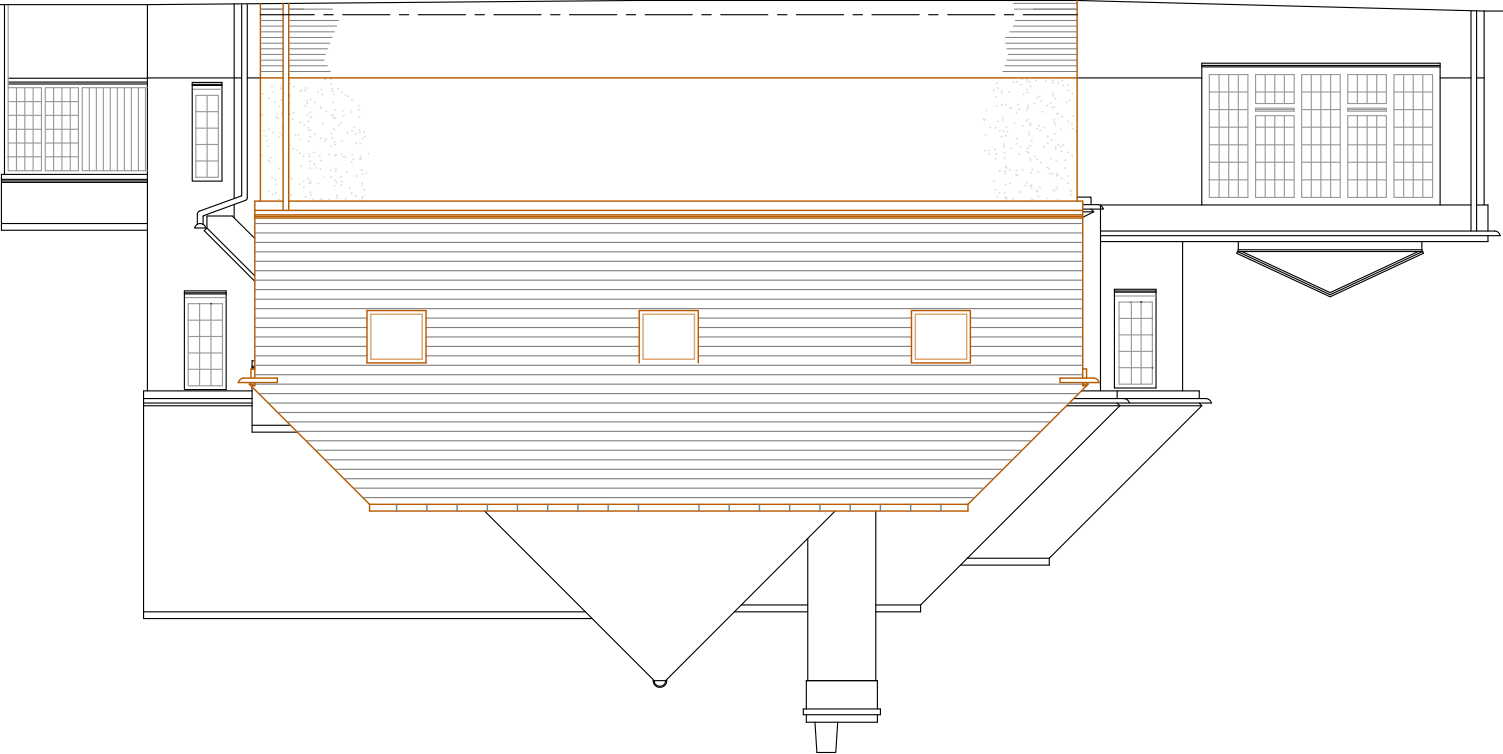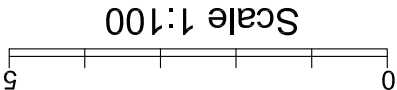

Proposed Side (North) Elevation

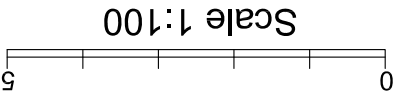

TREVOR E. UNSTED

55-57 SEA LANE RUSTINGTON WEST SUSSEX BN16 2RQ Tel 07486030547
trevorunsted@outlook.com

Client
Mr & Mrs D Lickorish

Project-Proposed Extension at 19 Sea Avenue,
Rustington, West Sussex BN16 2DQ

Drawing- Proposed Elevations

Scale
as shown

Date
March 2022

Drawn
AJP/TU

Copyright

Drawing No.
21/4865/5

Revisions

The contractor must check all dimensions and levels on site ~~and no dimensions are to be scaled from drawings.~~

It is the contractor's responsibility to ensure compliance with all statutory authority requirements, carry out works with total regard to existing and retained structure. Works and materials to latest CP/BS. Drawing to be read in strict accordance with engineer's information where applicable.

All structural timber C16 unless otherwise noted. All structural ends site swabbed with Cupinol or similar treatment.

Local authority to witness satisfactory test on all new and affected foul/storm drainage