


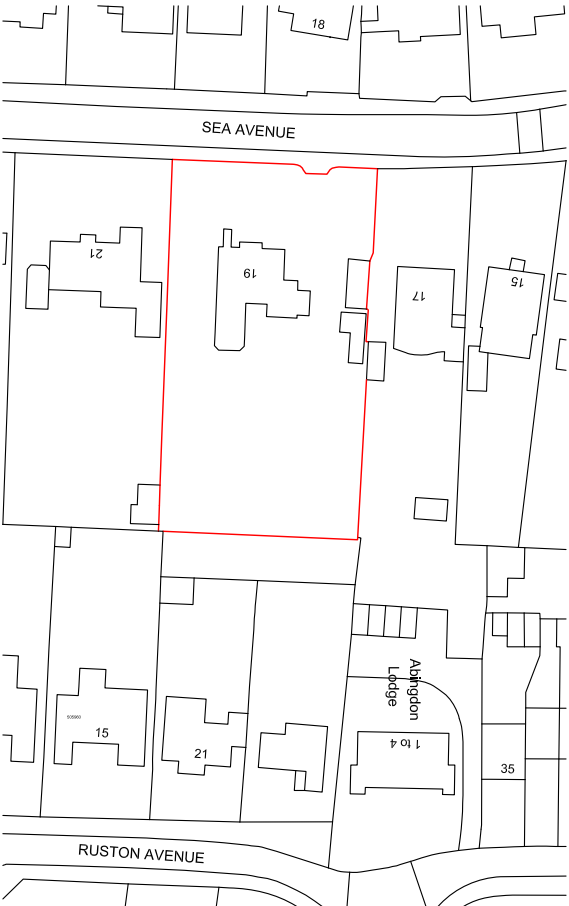


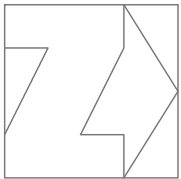

Ordnance Survey, (c) Crown Copyright 2021. All rights reserved. Licence number 100022432

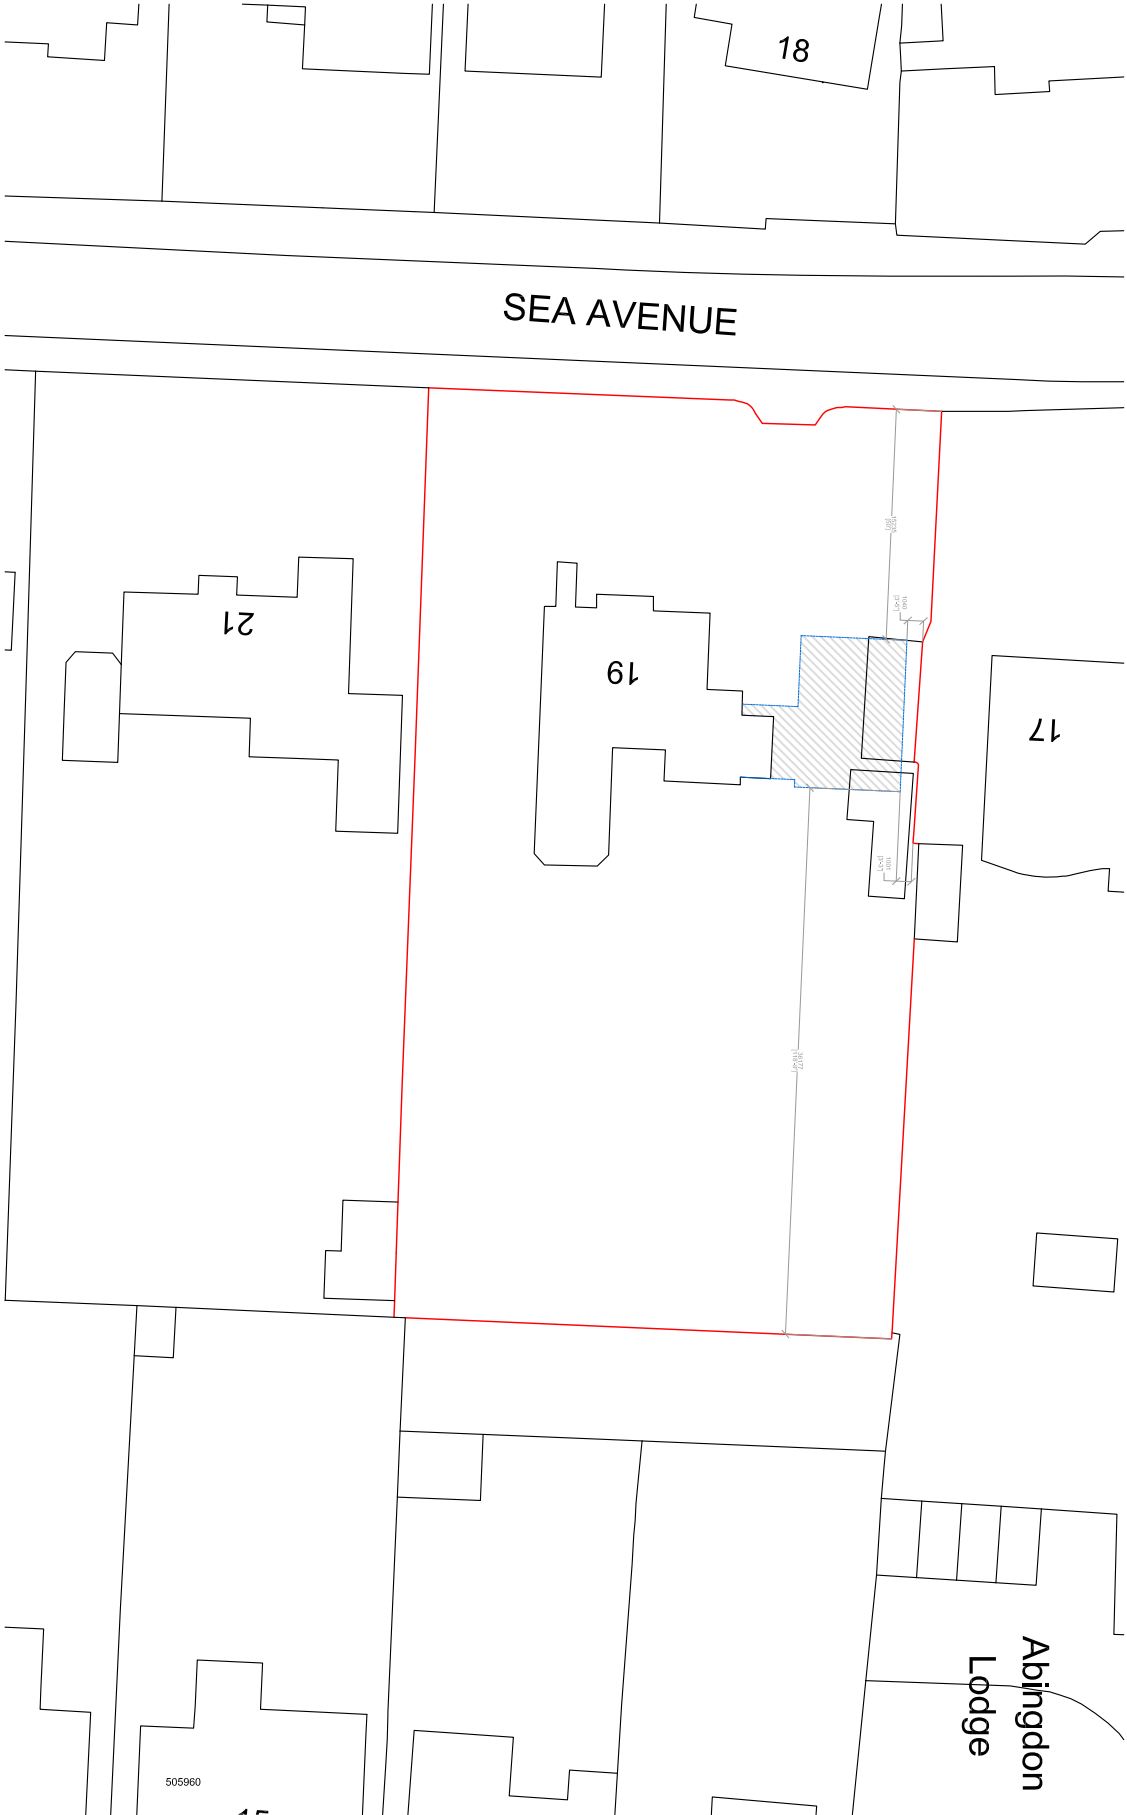

Ordnance Survey, (c) Crown Copyright 2021. All rights reserved. Licence number 100022432

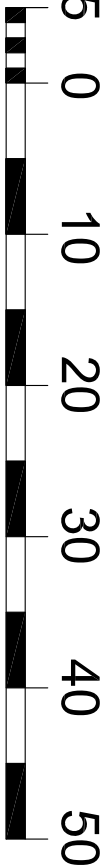

Scale 1:500



Scale 1:1250

TREVOR E. UNSTED
55-57 SEA LANE RUSTINGTON WEST SUSSEX BN16 2RQ Tel 0748630547
trevorunsted@outlook.com

Client Mr & Mrs D Lickorish

Project—Proposed Extension at 19 Sea Avenue,
Rustington, West Sussex BN16 2DQ

Drawing— Location & Block Plans

Scale as shown	Drawing No.
Date March 2022	21/4865/1
Drawn AJP/TU	Revisions
Copyright	

~~The contractor must check all dimensions and levels on site and no dimensions are to be scaled from drawings.~~

It is the contractor's responsibility to ensure compliance with all statutory authority requirements, carry out works with total regard to existing and retained structure. Works and materials to latest CP/BS where applicable.

All structural timber C16 unless otherwise noted. All structural and external timber to be pressure impregnated with preservative, cut ends site swabbed with Cupinol or similar treatment.

Local authority to witness satisfactory test on all new and affected foul/storm drainage