
ARUN DISTRICT COUNCIL R/77/22/HH



Existing Front (West) Elevation

0 5


Scale 1:100

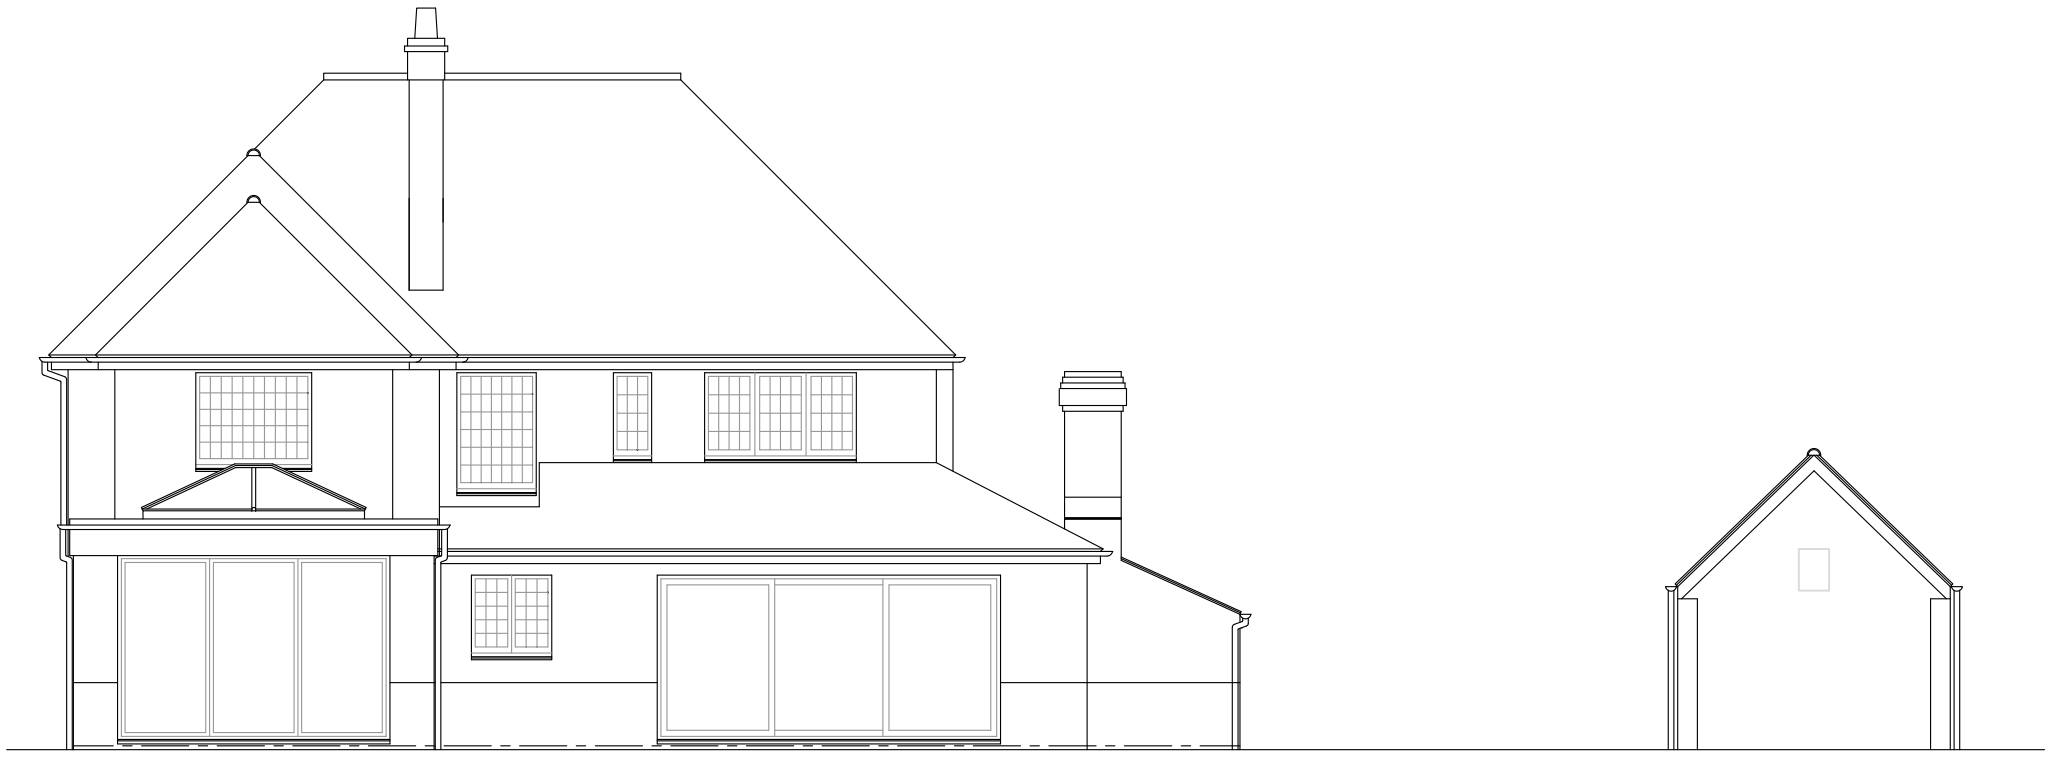

Existing Rear (East) Elevation

0 5

Scale 1:100

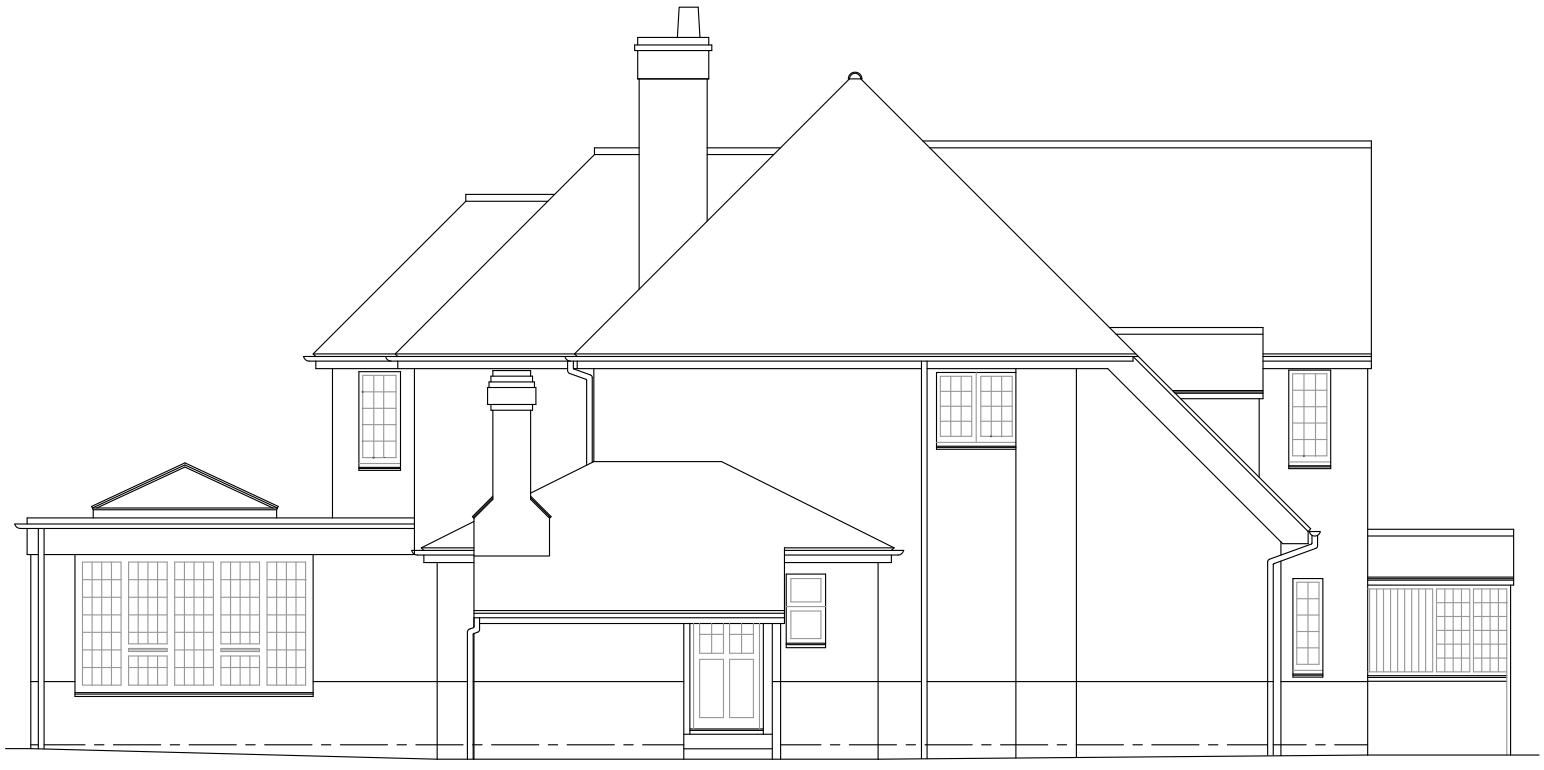

Existing Side (North) Elevation

0 5

Scale 1:100

TREVOR E.UNSTED
55–57 SEA LANE RUSTINGTON WEST SUSSEX BN16 2RQ Tel 07486030547
trevorunsted@outlook.com

Client Mr & Mrs D Lickorish

Project–Proposed Extension at 19 Sea Avenue, Rustington, West Sussex BN16 2DQ

Drawing– Existing Elevations

Scale as shown	Drawing No. 21/4865/3
Date March 2022	Revisions
Drawn AJP/TU	
Copyright	

The contractor must check all dimensions and levels on site ~~and no dimensions are to be scaled from drawings.~~

It is the contractor's responsibilty to ensure compliance with all statutory authority requirements, carry out works with total regard to existing and retained structure. Works and materials to latest CP/BS.

Drawing to be read in strict accordance with engineer's information where applicable.

All structural timber C16 unless otherwise noted. All structural and external timber to be pressure impregnated with preservative, cut ends site swabbed with Cuprinol or similar treatment.

Local autority to witness satisfactory test on all new and affected foul/storm drainage