


MR J. WILKINSON
 44 SEA AVENUE
 RUSTINGTON
 BN16 2DJ

HEIGHT :
 MAX 1.75m
 WALL BASE / FENCE ON TOP.
 WITH PILLARS
 OR ALTERNATIVE
 FENCE PANEES + POST.

ARUN DISTRICT COUNCIL				
No.	R	78	07	
APPROVED		23.4.07		

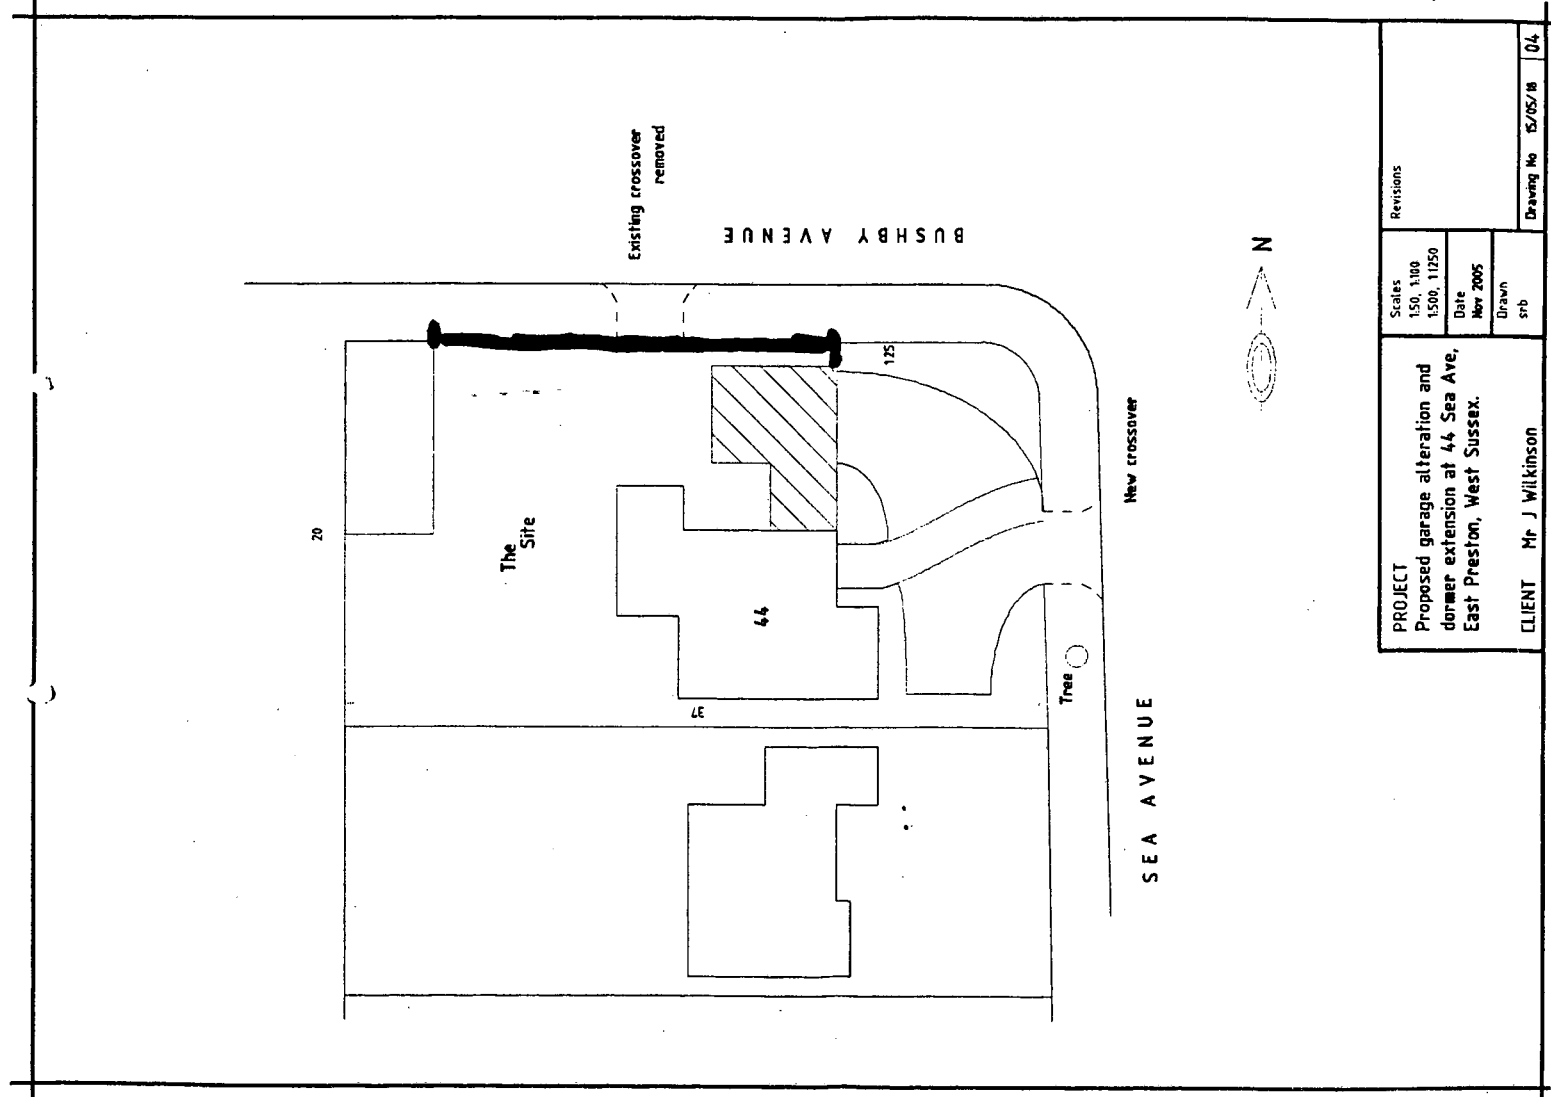

PROJECT Proposed garage alteration and dormer extension at 44 Sea Ave, East Preston, West Sussex.	Revisions		Drawing No	15/05/16	04
	Scales	Date			
	150, 1100 1500, 11250	Nov 2005			
CLIENT	Mr J Wilkinson	Drawn	srh		