9 MILTON CLOSE RUSTINGTON

SOUTH ELEVATION

SHOWING ALL WINDOWS AND DOORS.

VIEW IS THROUGH SEMI-DETACHED BUILDING.

SCALE 1:100

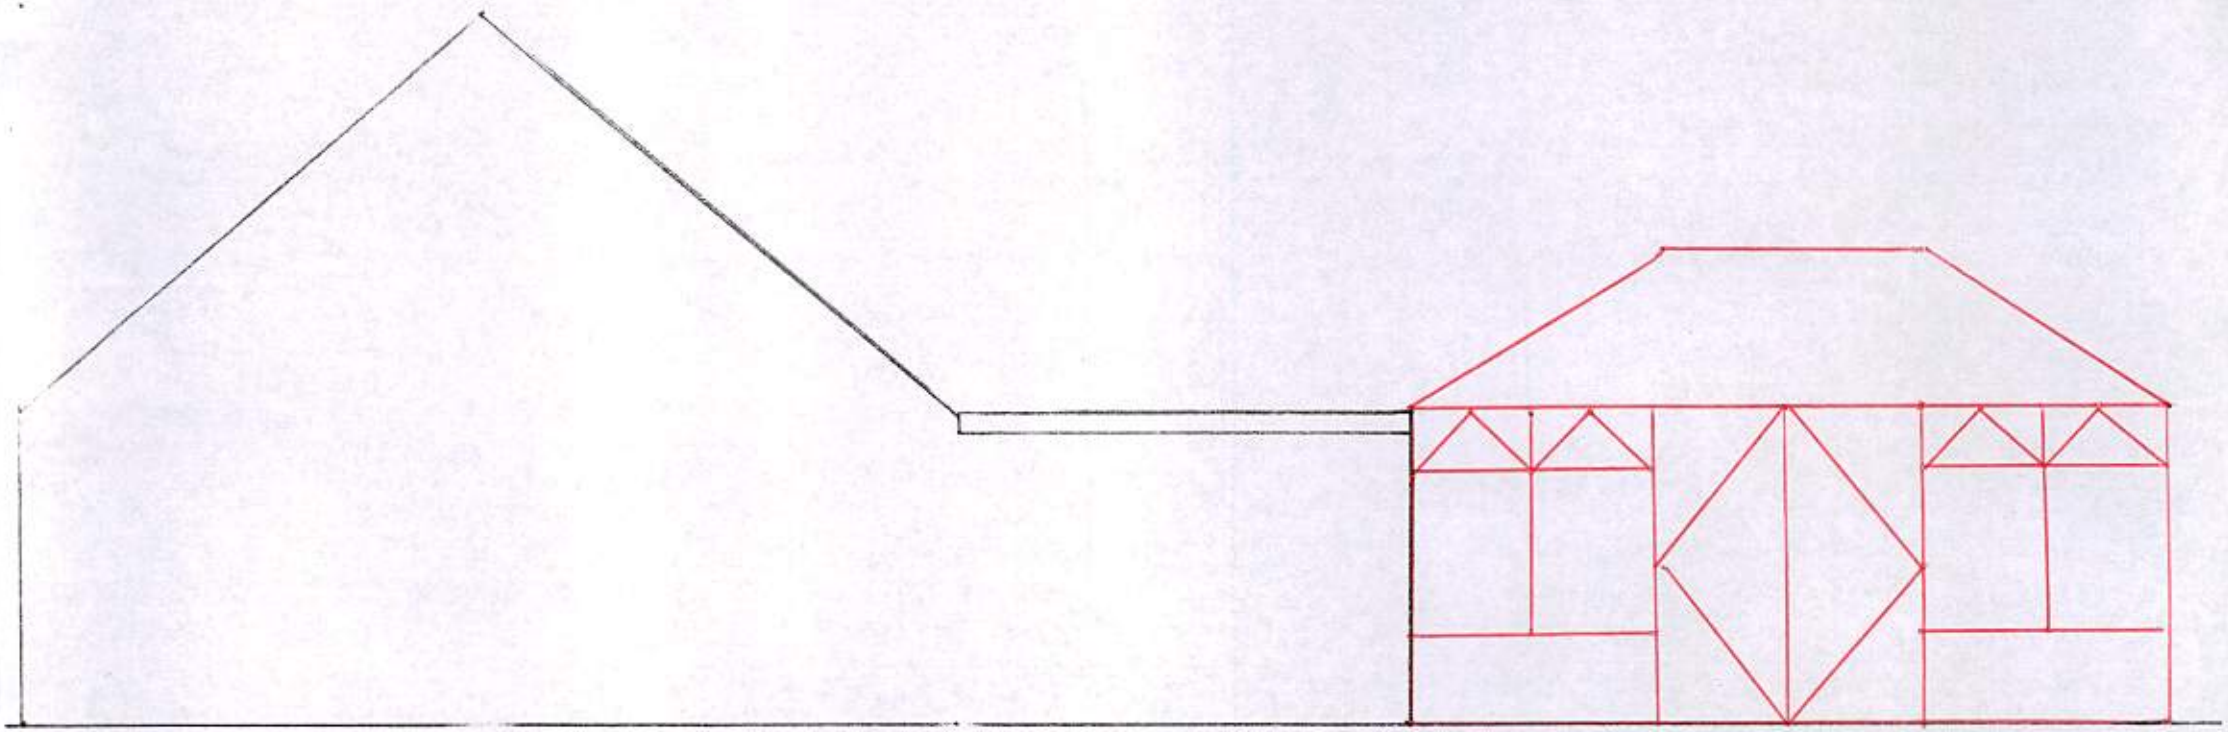

ARUN DISTRICT COUNCIL R/78/13/