9 MILTON CHOSE RUSTINGTON

EAST ELEVATION

SHOWING ALL WINDOWS AND DOORS

SCALE 1:100

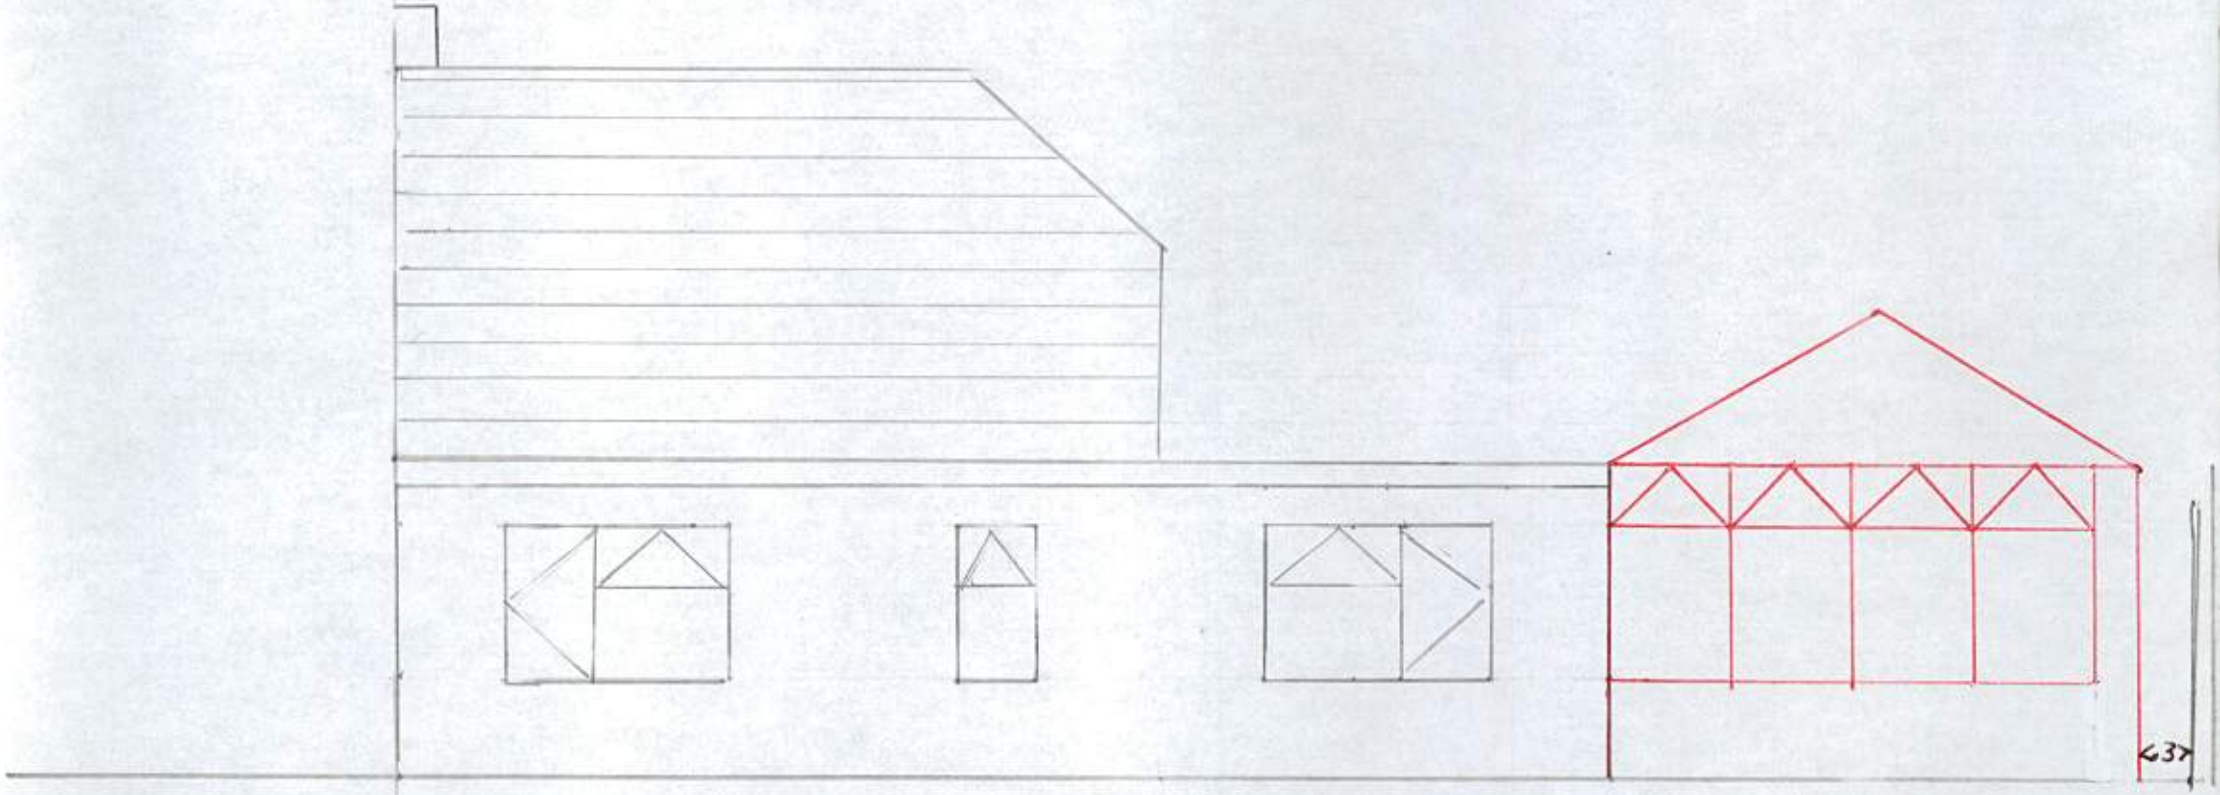

ARUN DISTRICT COUNCIL R/78/13/