9 MILTON CHOSE. RUSTINGTON.

NORTH ELEVATION

SHOWING ALL WINDOWS AND DOORS

SCALE 1-100

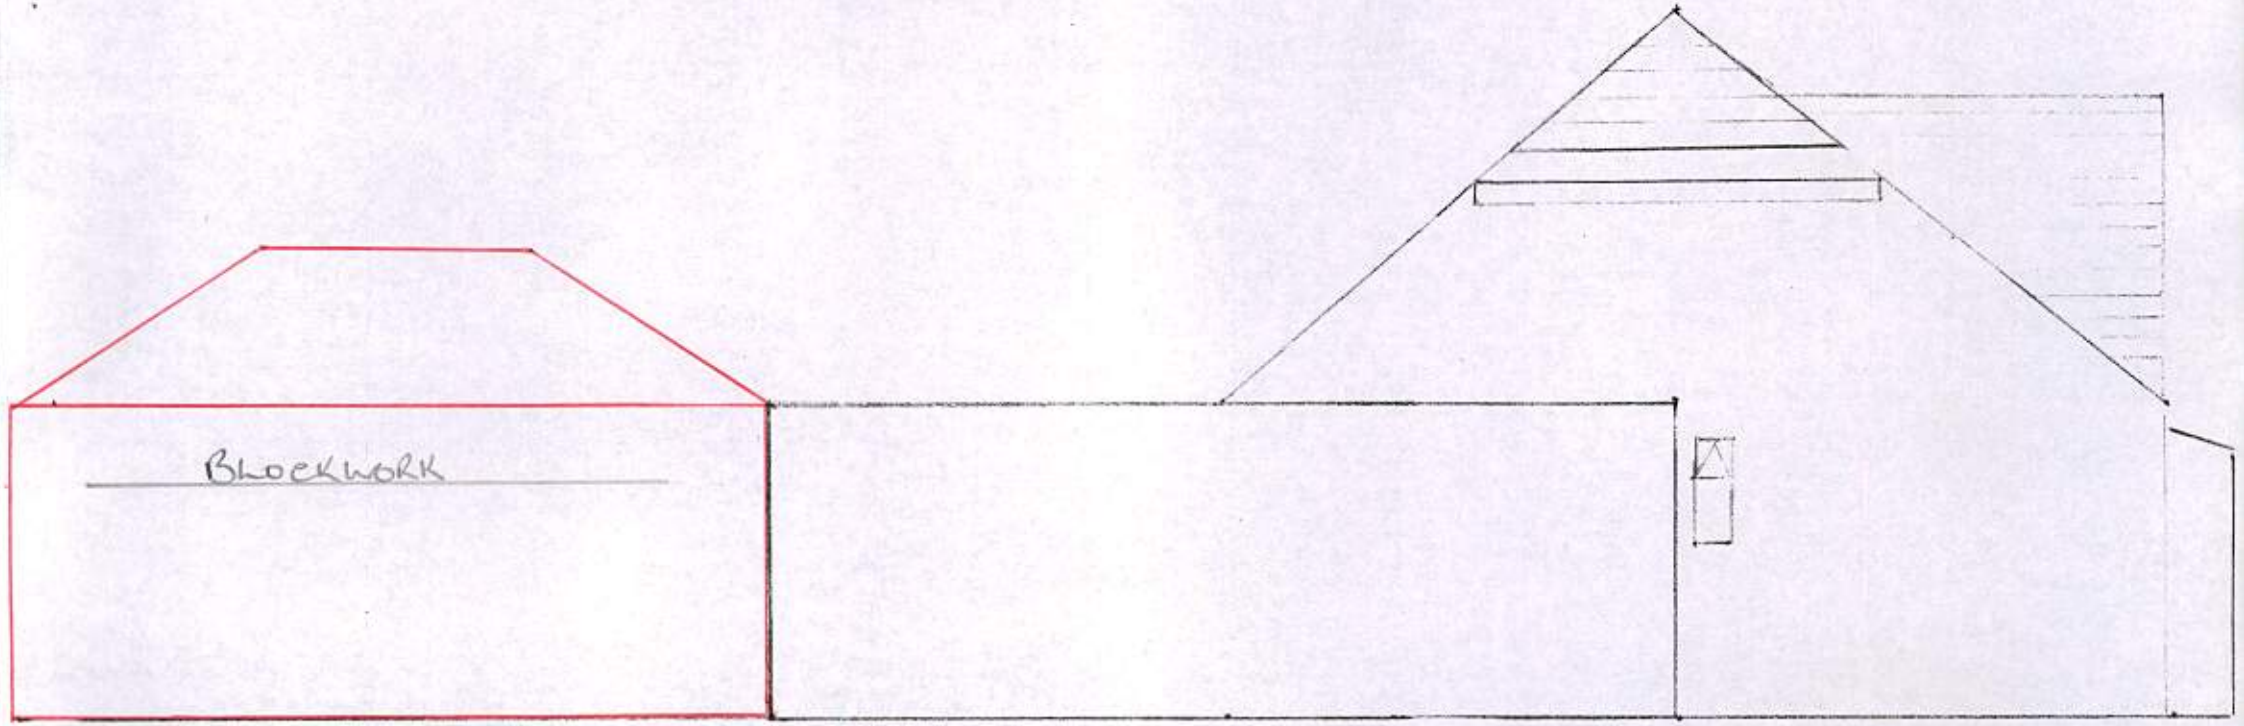

ARUN DISTRICT COUNCIL R/78/13/