ARUN DISTRICT COUNCIL R/79/09/

PDF created with pdfFactory trial version www.pdffactory.com

PRELIMINARY ISSUE DRAWING

Aproved by Customer

With comments ☐ No comments ☐

Print Name : .....

Customer Signature : ..... Date : .....

STATUS	PRELIMINARY	CURRENT

This drawing is for discussion, pricing and checking by the Customer. Construction will not commence until approved and status is current.

Drawing Notes

1. **Extraspace Copyright**
   This drawing is the Copyright of Extraspace. No unauthorised use, copy or distribution is to be made and it is to be returned upon request. The details, sizes and dimensions shown are to be checked on site by the contractor before any work is put in hand. Extraspace reserves the right to amend drawing details and material components.
2. **Basis of Design**
   This drawing has been prepared from information supplied to us by, or on behalf of the Customer, who should check that we have correctly interpreted the requirements and that all buildings, dimensions, details, etc. are as required and practicable.

ARUN DISTRICT COUNCIL
No. R/79/09
Received

B	09.10.09	Stair hatch and clearance reposition, structure amended
A	01.09.09	Customer issue

extraspace

Extraspace Industries Ltd.
Unit 27, Hobbs Industrial Estate
New Chapel
Near Lingfield, Surrey
RH7 6HN
TEL: 0845 330 3713
FAX: 01342 836 878
Email: enquiries@extraspace.co.uk

4 BAY
MODUALR NURSERY
PROPOSED PLAN LAYOUT
RUSTINGTON
OPTION 2
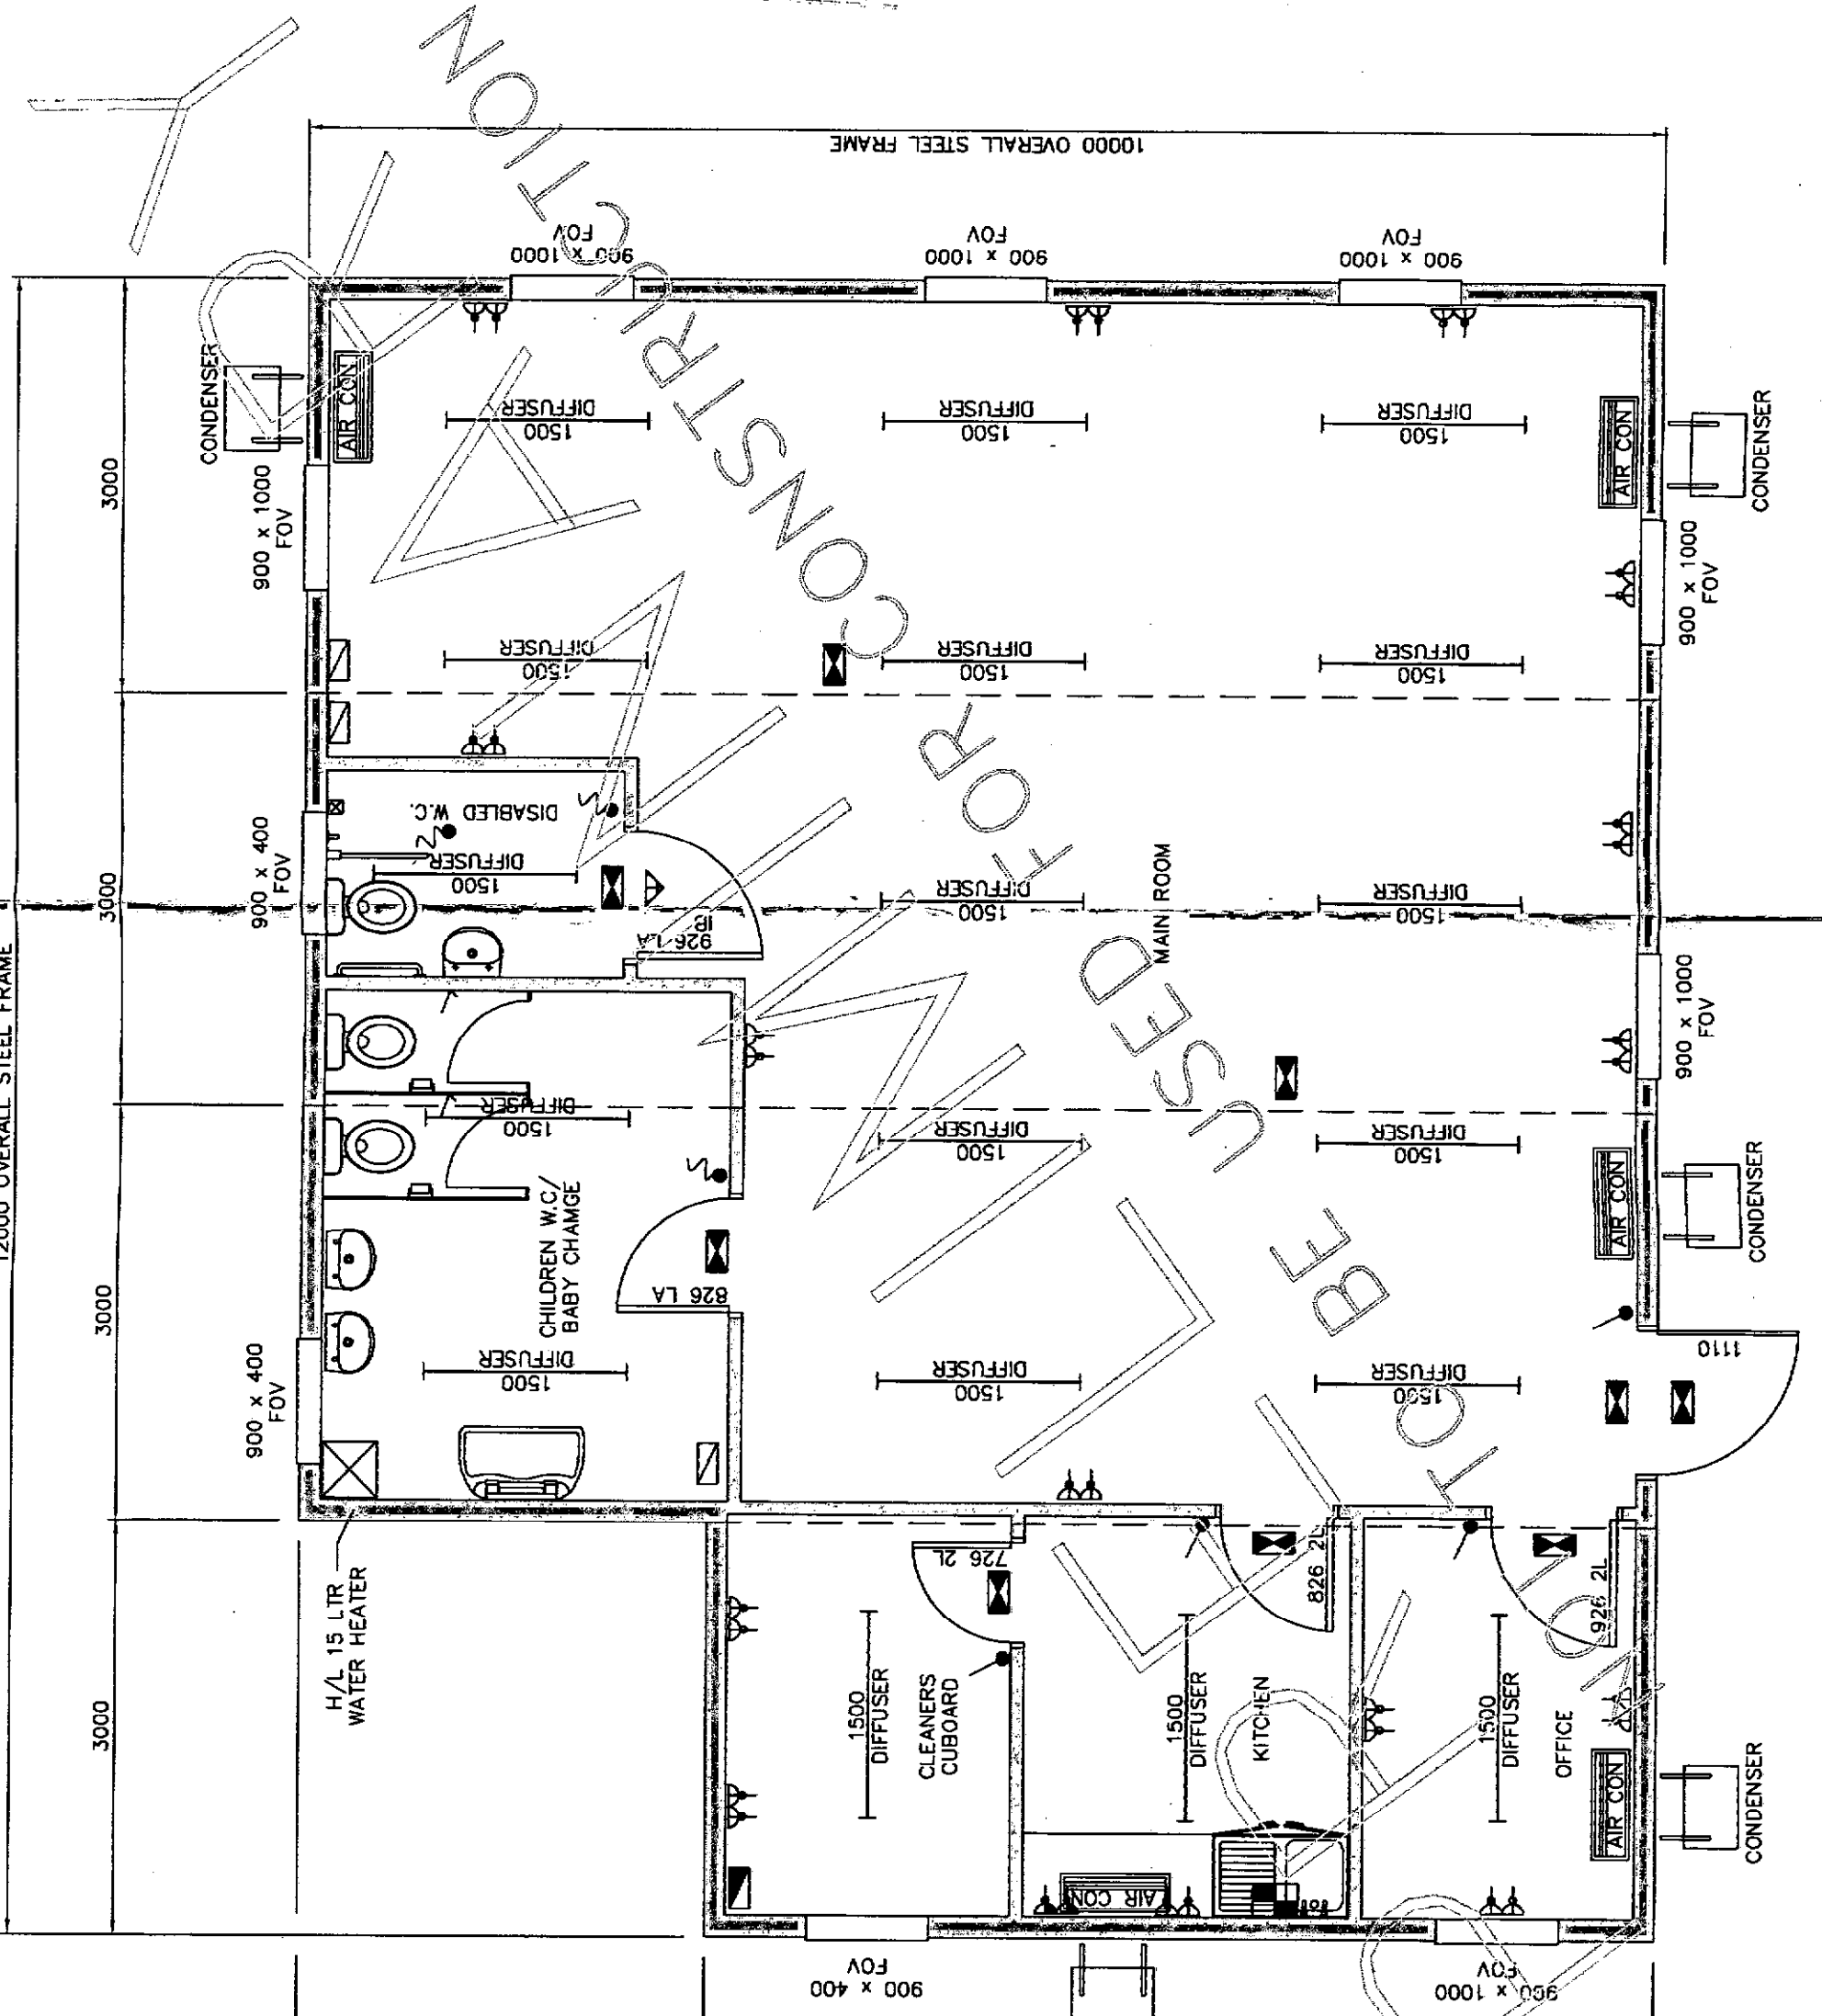
SCALE	1:50 @ A3
DRAWN BY	GJH
CHK'D	
DRAWING No	09-19373-01 REV B