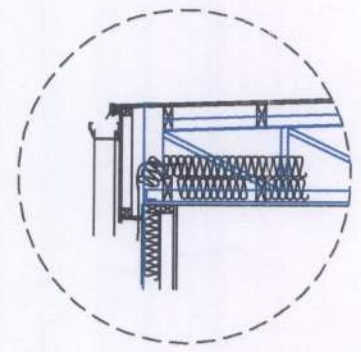
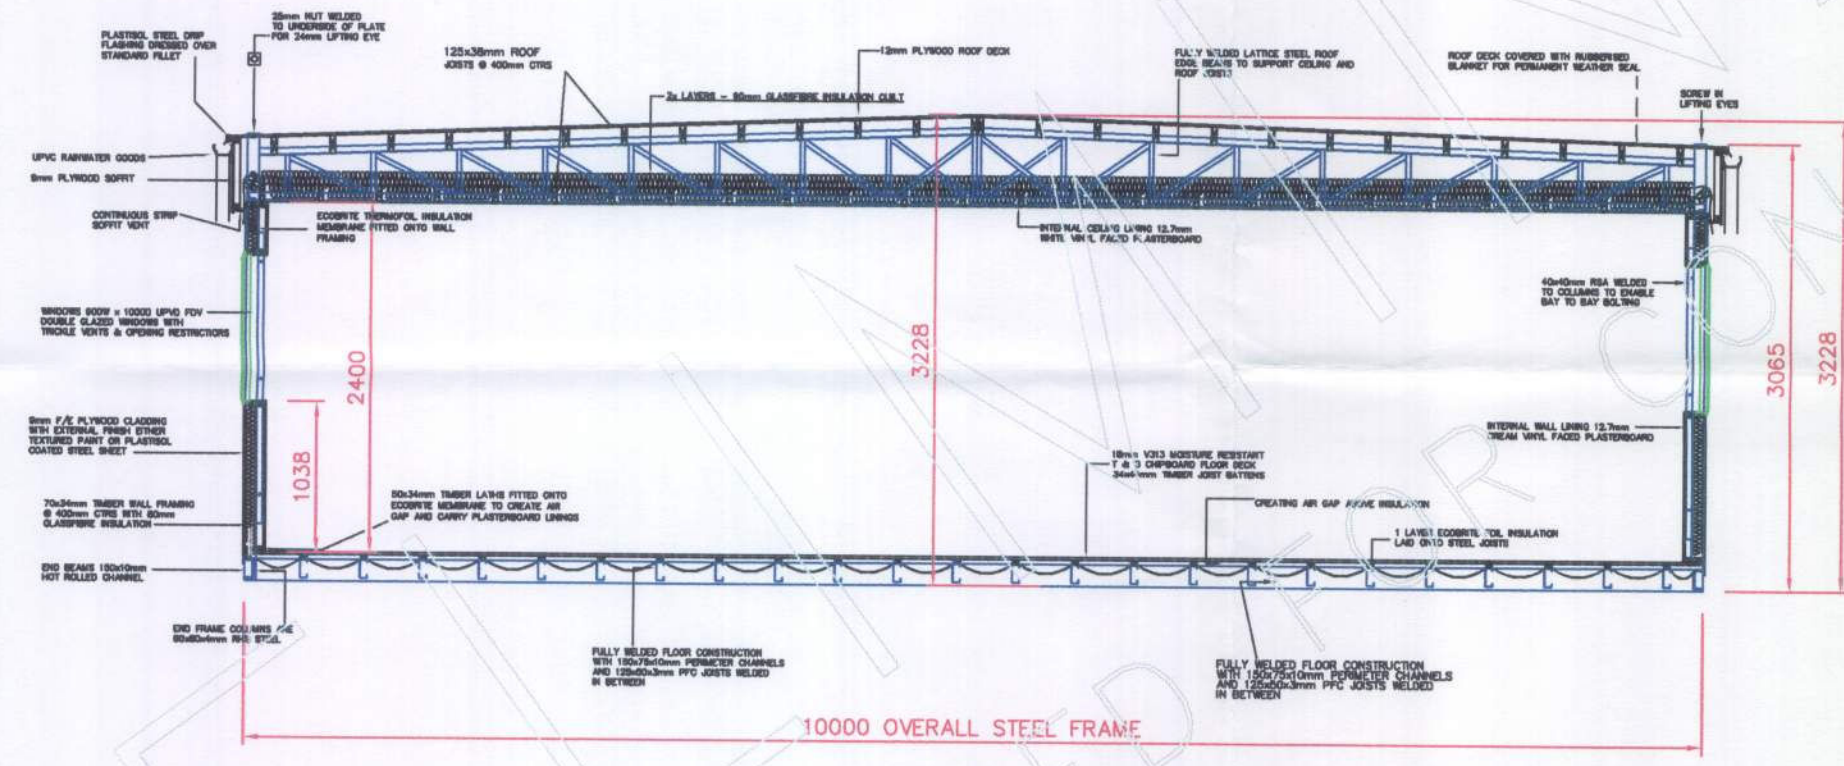


PRELIMINARY ISSUE DRAWING

Approved by Customer

With comments ☐ No comments ☐

Print Name :

Customer Signature : Date :

STATUS	PRELIMINARY	CURRENT
--------	-------------	---------

This drawing is for discussion, pricing and checking by the Customer. Construction will not commence until approved and status is current.

Drawing Notes

1. **Extraspac Copyright**
This drawing is the copyright of Extraspac. No unauthorized use, copy or disclosure is to be made and it is to be returned upon request. The drawing is supplied subject to the company's standard conditions of sale. Extraspac building systems reserves the right to amend drawing details and material components.

2. **Scale of Design**
This drawing has been prepared from information supplied to us by, or on behalf of the Customer, who should check that we have correctly interpreted his requirements and that all loadings, dimensions, details, etc. are as required and practicable.

ARUN DISTRICT COUNCIL	
No.	R 79 09
Received	

REV	DATE	DESCRIPTION	BY



extraspac

Extraspac Industries Ltd.
Unit 27, Hobbs Industrial Estate
New Chapel
Near Lingfield, Surrey
RH7 6HN
TEL: 0845 330 3713
FAX: 01342 836 978
Email: enquiries@extraspac.co.uk

4 BAY
MODULAR NURSERY
SECTION THROUGH
RUSTINGTON

DESIGNED BY	SCALE
GJH	1:50 @ A2
DATE	09-19575-04