
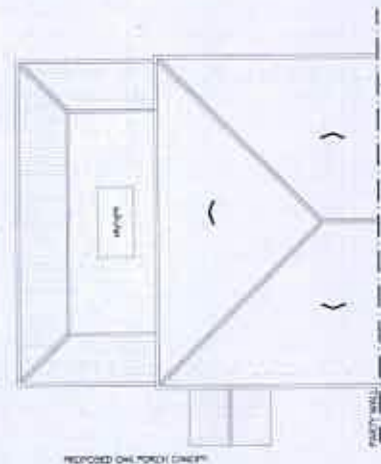
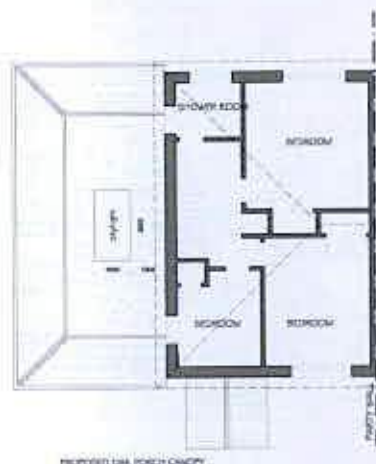


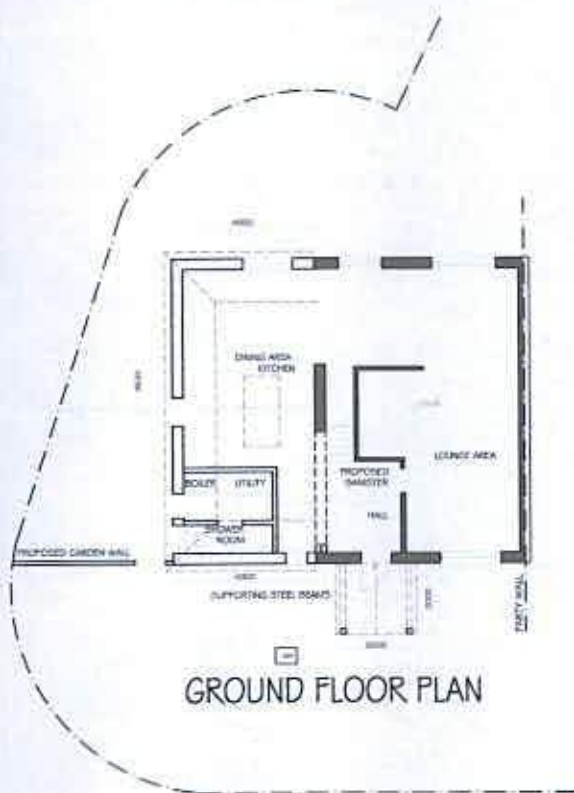

Mr & Mrs Mitton
8 The Martlets BN16 2TY
PROPOSED PLANS
PROPOSED EXTENSION

TEL: 01323 325 354
ABSTRACT PLANS
office@abstractplans.co.uk

PRIOR TO SCALING THESE DRAWINGS
ENSURE BAR SCALE IS SCALING CORRECTLY
(IF IN DOUBT ASK)

0	1	2	3	4	5	6	7	8
---	---	---	---	---	---	---	---	---

BAR SCALE (METRES)
SCALE 1:100@A3 DRAWN 1A APR 10
DRG No. 16212 P 01