


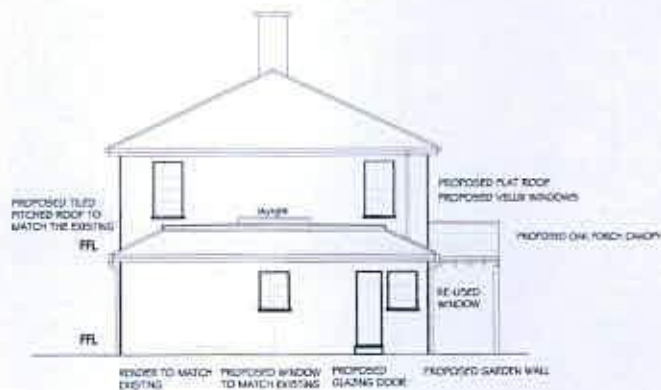

L/H SIDE ELEVATION

Mr & Mrs Mitton
8 The Martlets BN16 2TY
PROPOSED ELEVATIONS
PROPOSED EXTENSION

TEL: 01323 325 354
ABSTRACT PLANS <
office@abstractplans.co.uk

PRIOR TO SCALING THESE DRAWINGS
ENSURE BAR SCALE IS SCALING CORRECTLY
(IF IN DOUBT ASK)

0 1 2 3 4 5 6 7 8

BAR SCALE (METRES)

SCALE 1:100@A3 DRAWN 1A APR 10
DRG No. 16212 P 03