



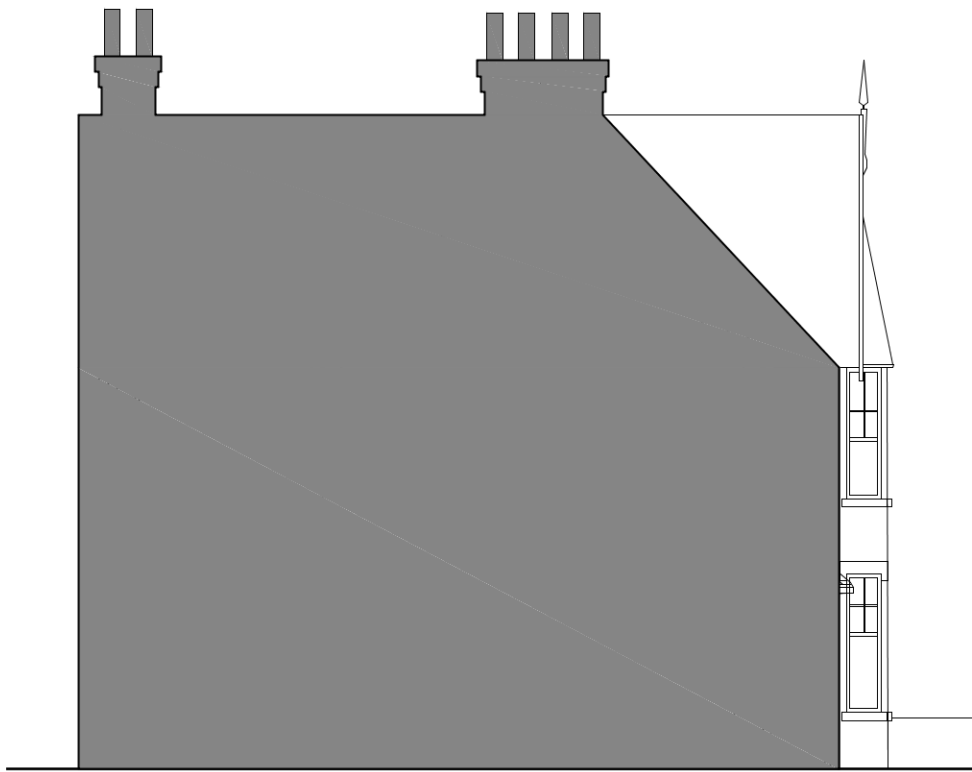

Existing Side Elevation @ 1:100

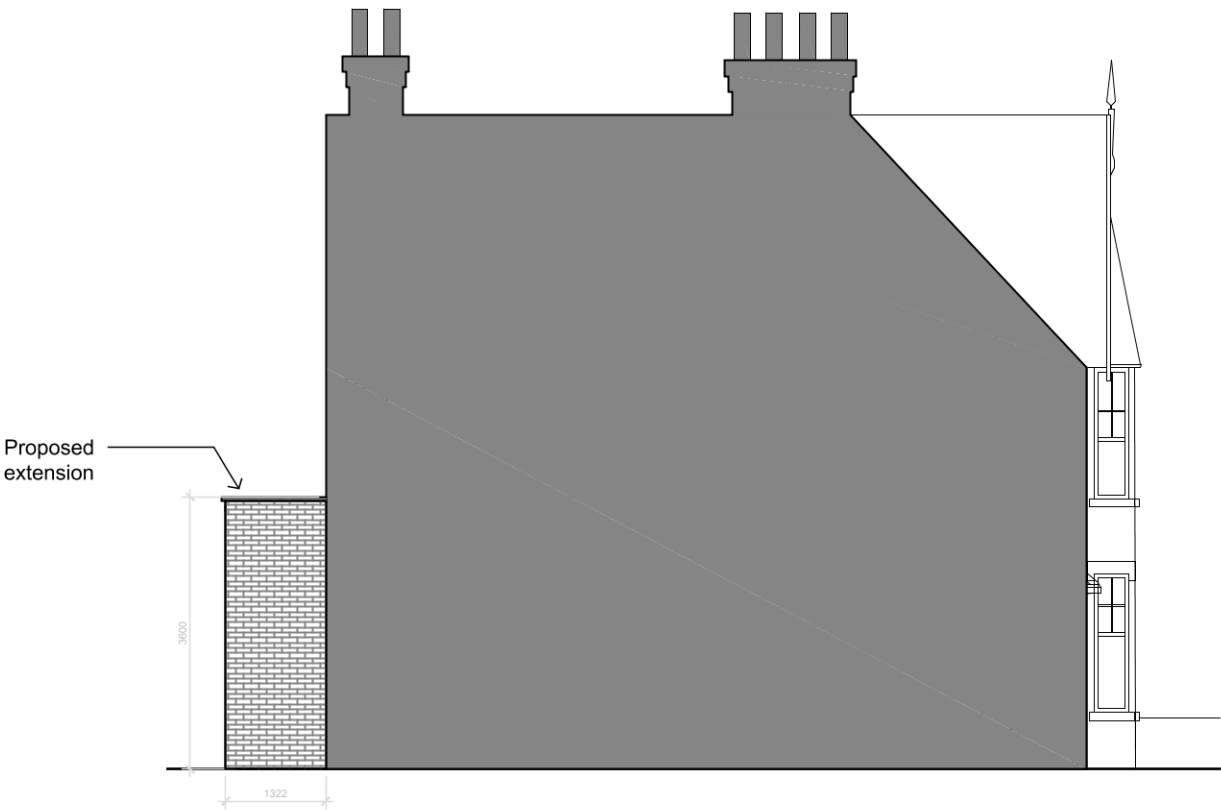

Proposed Side Elevation @ 1:100

Rev	Date / Initials	Details
-----	-----------------	---------

M I C H A E L F R I E L
A R C H I T E C T S

PROJECT TITLE:
31 BROADMARK LANE
EXTENSIONS AND ALTERATIONS

DRAWING TITLE:
Existing and Proposed
Side Elevation

DRAWING No: PL-006 REVISION:

DATE: 27.04.21 STATUS: Planning

JOB No: 08 SCALE: 1:100 @ A3

DRAWN: MF CHECKED: -

