



Rear - West

Side - North (South handed)


Proposed finishes:
Roof; flat
Walls; face brick to match existing and vertical tile hanging to dormer.
Fenestration; white uPVC to match existing style
Fascias, soffites, gutters etc. all to match existing

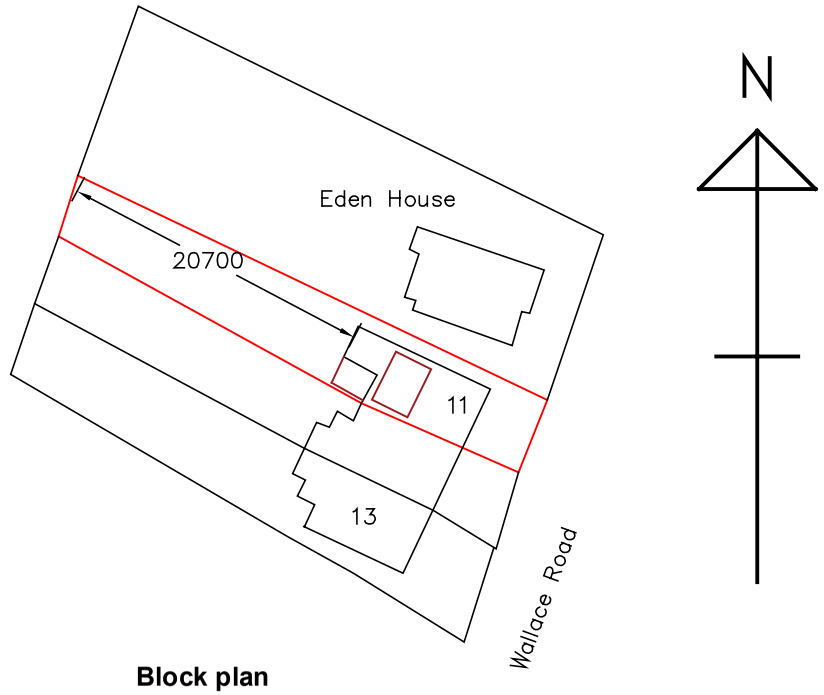

Block plan

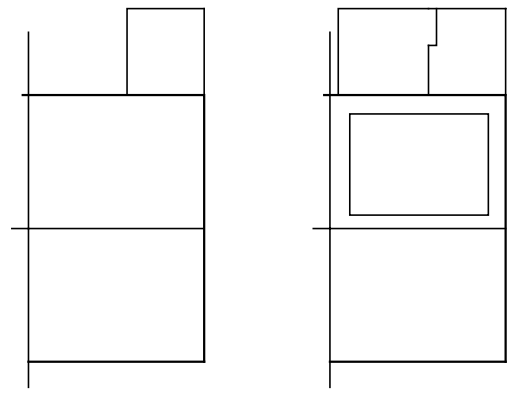


Roof plans

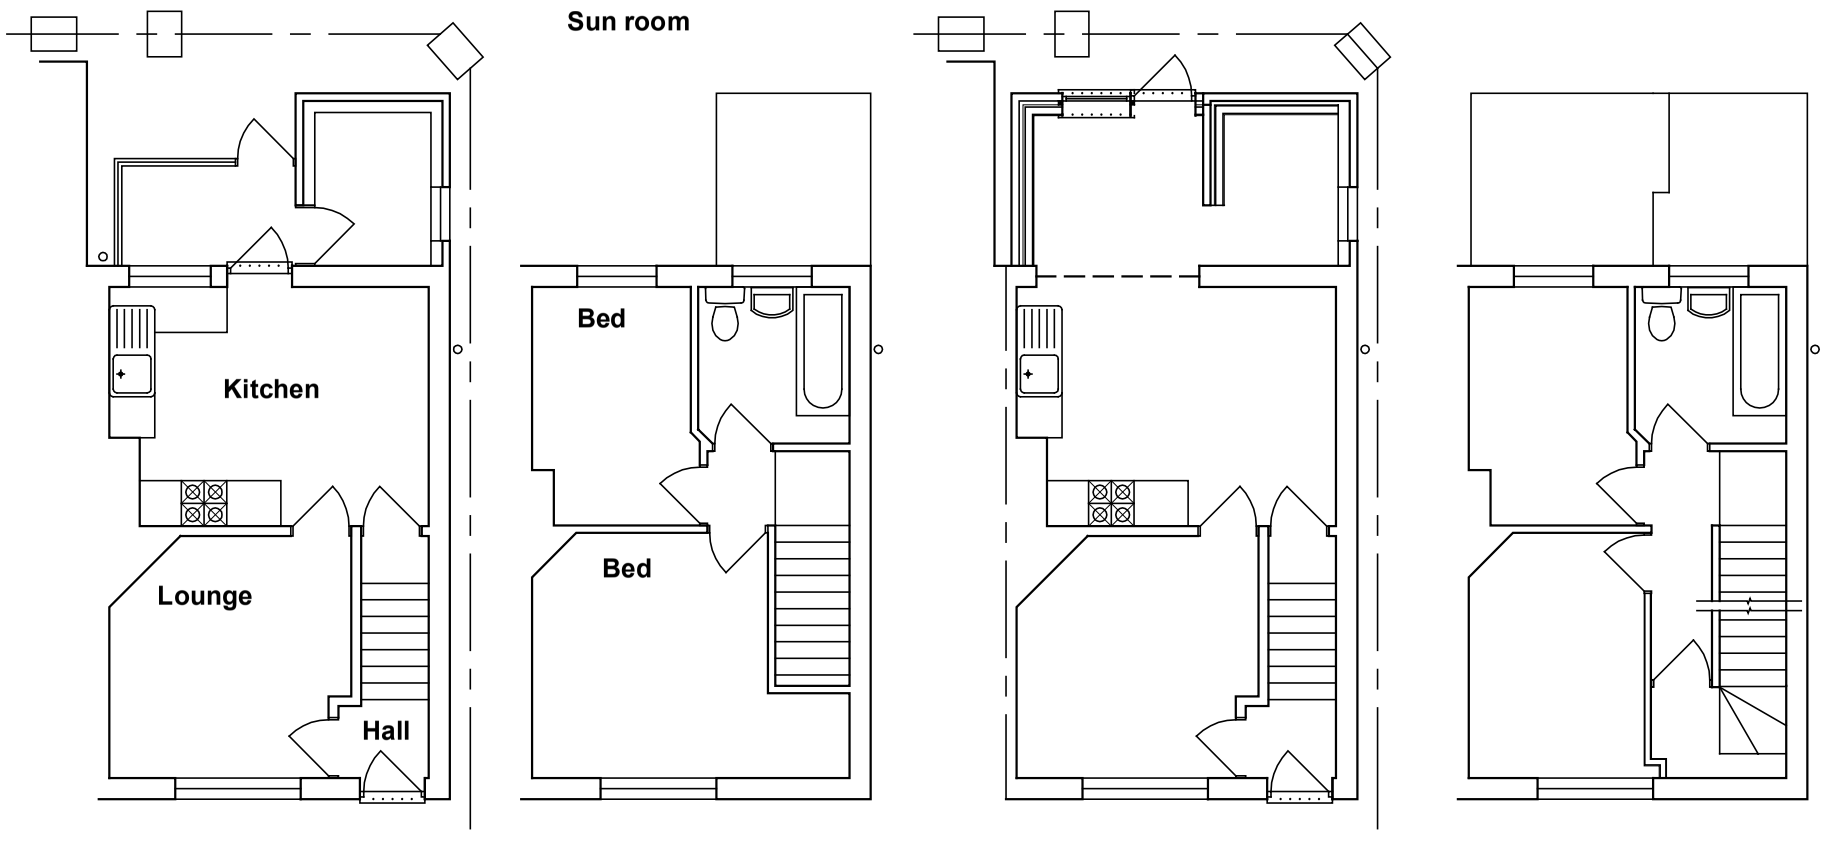

Amendments: –

BRYCESON SHAW ASSOCIATES
Surveyors and Designers
2 Wellesley Court, Fitzalan Road, Littlehampton,
West Sussex BN17 5JW
Tel. 01903 734381 Mobile: 07889 651301
E-mail: brycesonshaw@btinternet.com

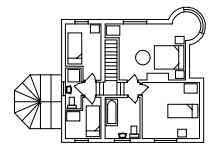

Project:
Proposed extension and loft conversion; 11 Wallace Road, Rustington BN16 3JZ

Drawing:
Plans and elevations as existing and proposed

For:
Mr. J. Gladdish

Drawn:	Date:
PKS	**November 2017**
Scales: **1:100 1:200 1:500**	No: **2207/01/01**

To scale when printed on A3

ARUN DISTRICT COUNCIL R/7/18/HH