



**Rear - West**

**Side - North (South handed)**


Proposed finishes:
Roof; flat
Walls; face brick to match existing and vertical tile hanging to dormer.
Fenestration; white uPVC to match existing style
Fascias, soffites, gutters etc. all to match existing

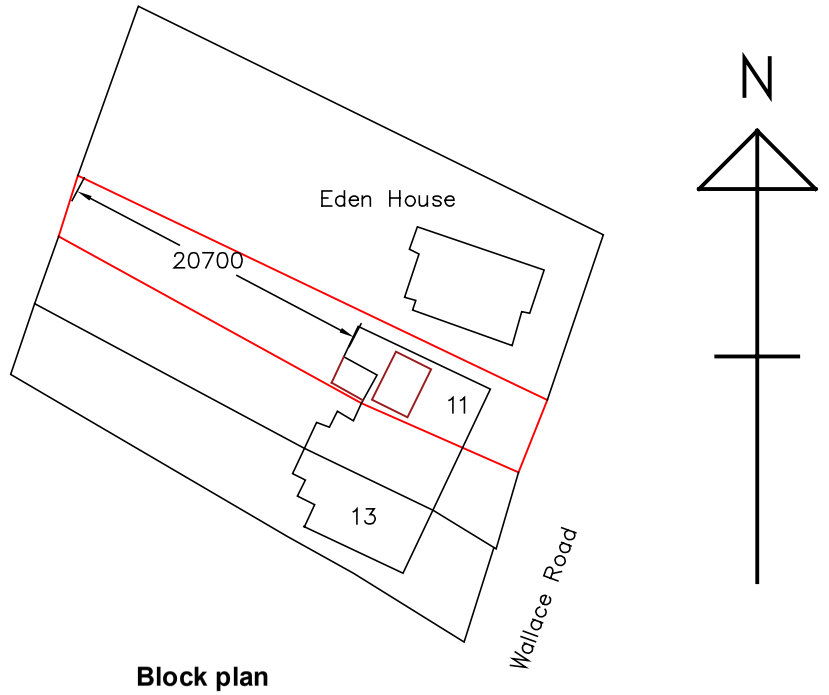


**Block plan**

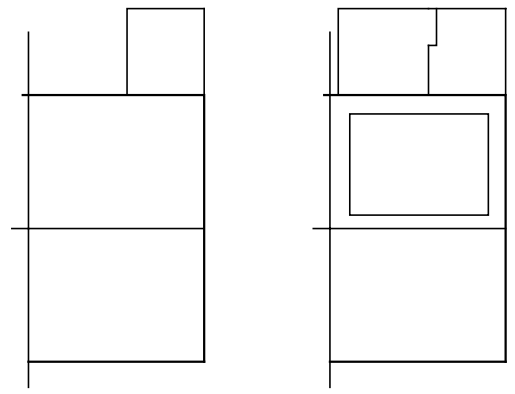


**Roof plans**

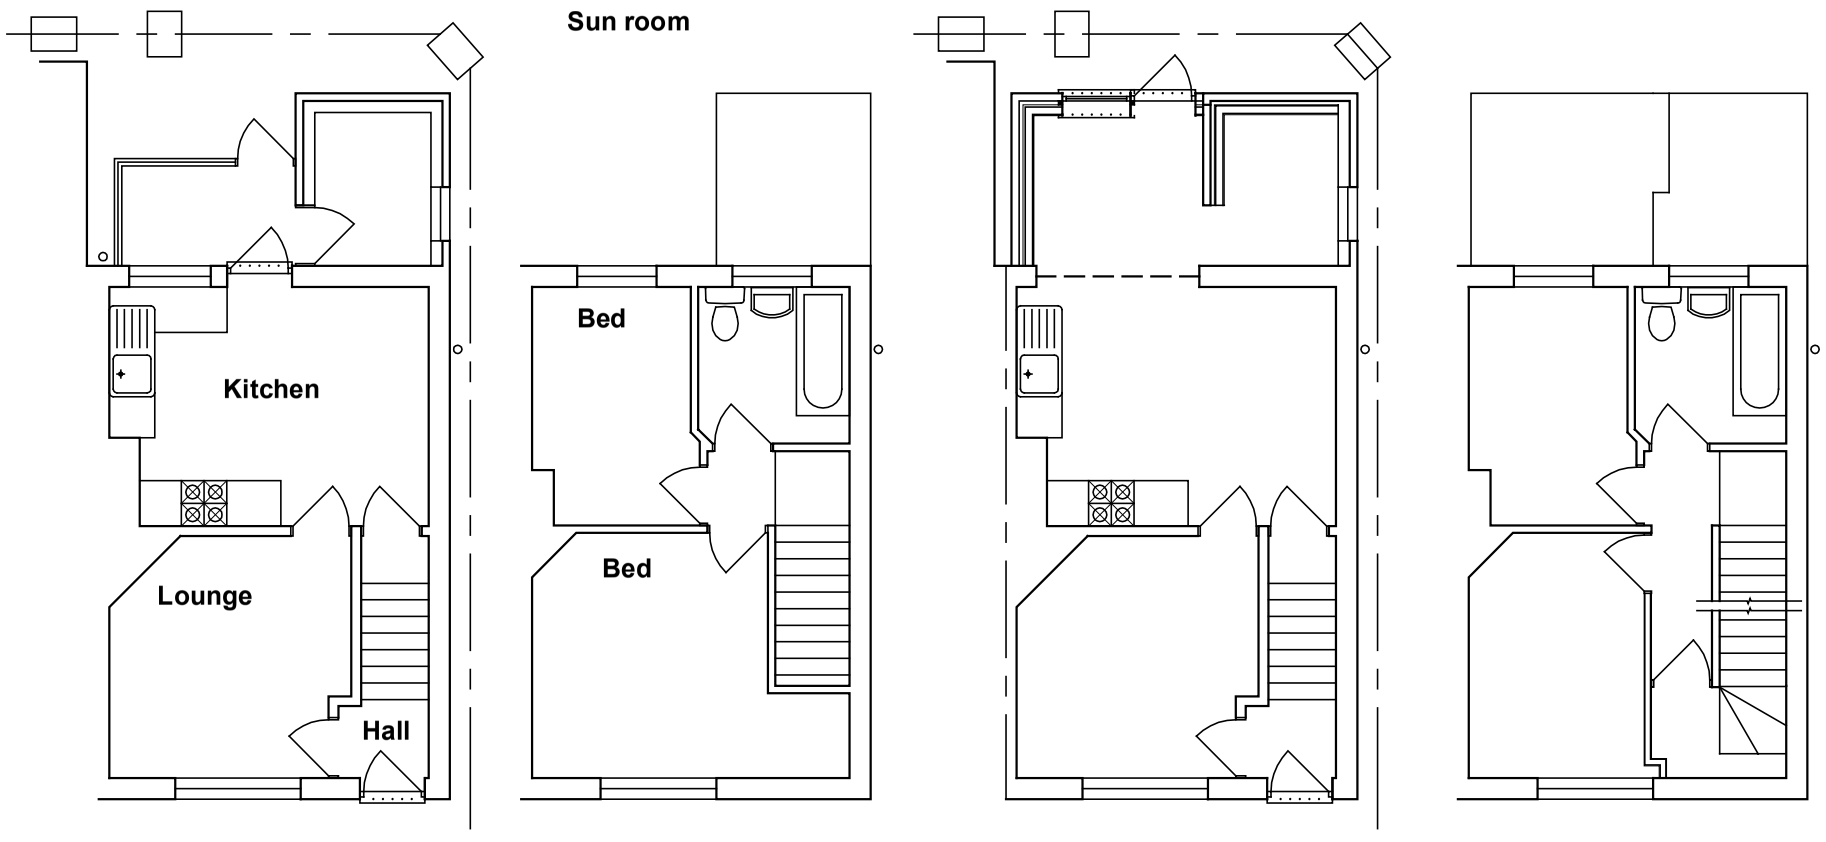


Amendments: –


**BRYCESON SHAW ASSOCIATES**
Surveyors and Designers
2 Wellesley Court, Fitzalan Road, Littlehampton,
West Sussex BN17 5JW
Tel. 01903 734381 Mobile: 07889 651301
E-mail: brycesonshaw@btinternet.com

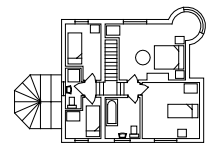Project:
**Proposed extension and loft conversion; 11 Wallace Road, Rustington BN16 3JZ**

Drawing:
**Plans and elevations as existing and proposed**

For:
**Mr. J. Gladdish**

| Drawn: | Date: |
|---|---|
| PKS | **November 2017** |
| Scales: **1:100 1:200 1:500** | No: **2207/01/01** |

**To scale when printed on A3**

ARUN DISTRICT COUNCIL R/7/18/HH