
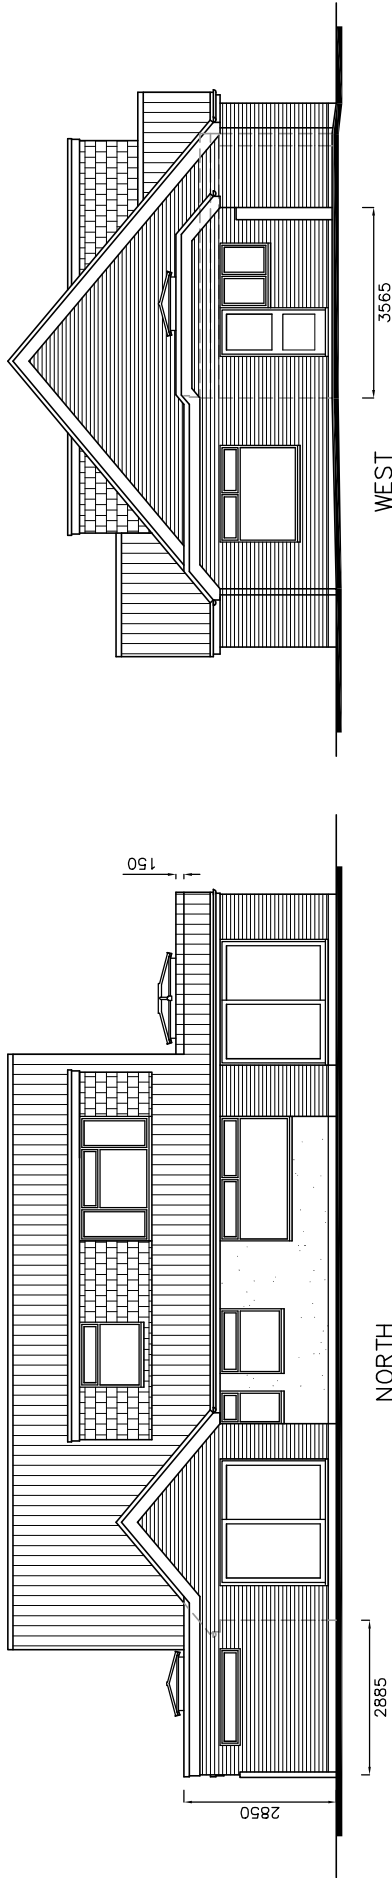


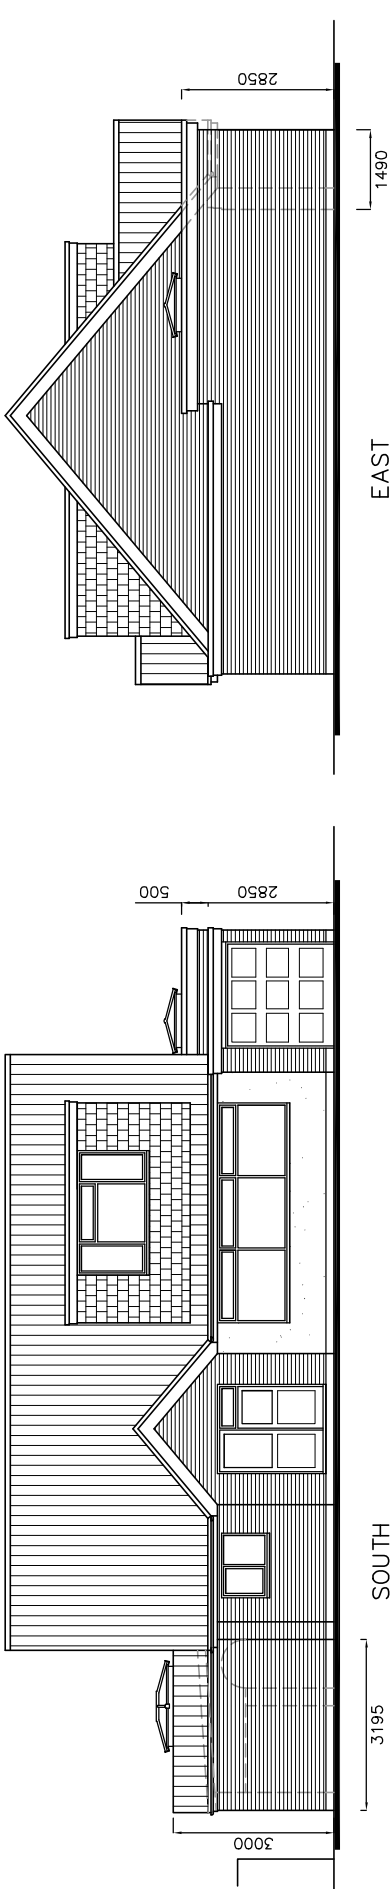

9 Hawke Close,
Rustington,
Littlehampton,
BN16 2AT

PROPOSED ELEVATIONS

- Revisions
- a) Client revisions/05.12.18/JHL
 - b) Client revisions/18.12.18/JHL
 - c) Annotation added/20.12.18/JHL
 - d)

CAD
Critchley Architecture And Design Ltd.
Contact: 02393 474 993 | info@cadonline
The Old Brewery, 55 South Street, Havant, PO9 1BU



Scale A1=1:50, A3=1:100
Drawn JHL
Date 27/11/18

18109-501

40m

30m

20m

10m