


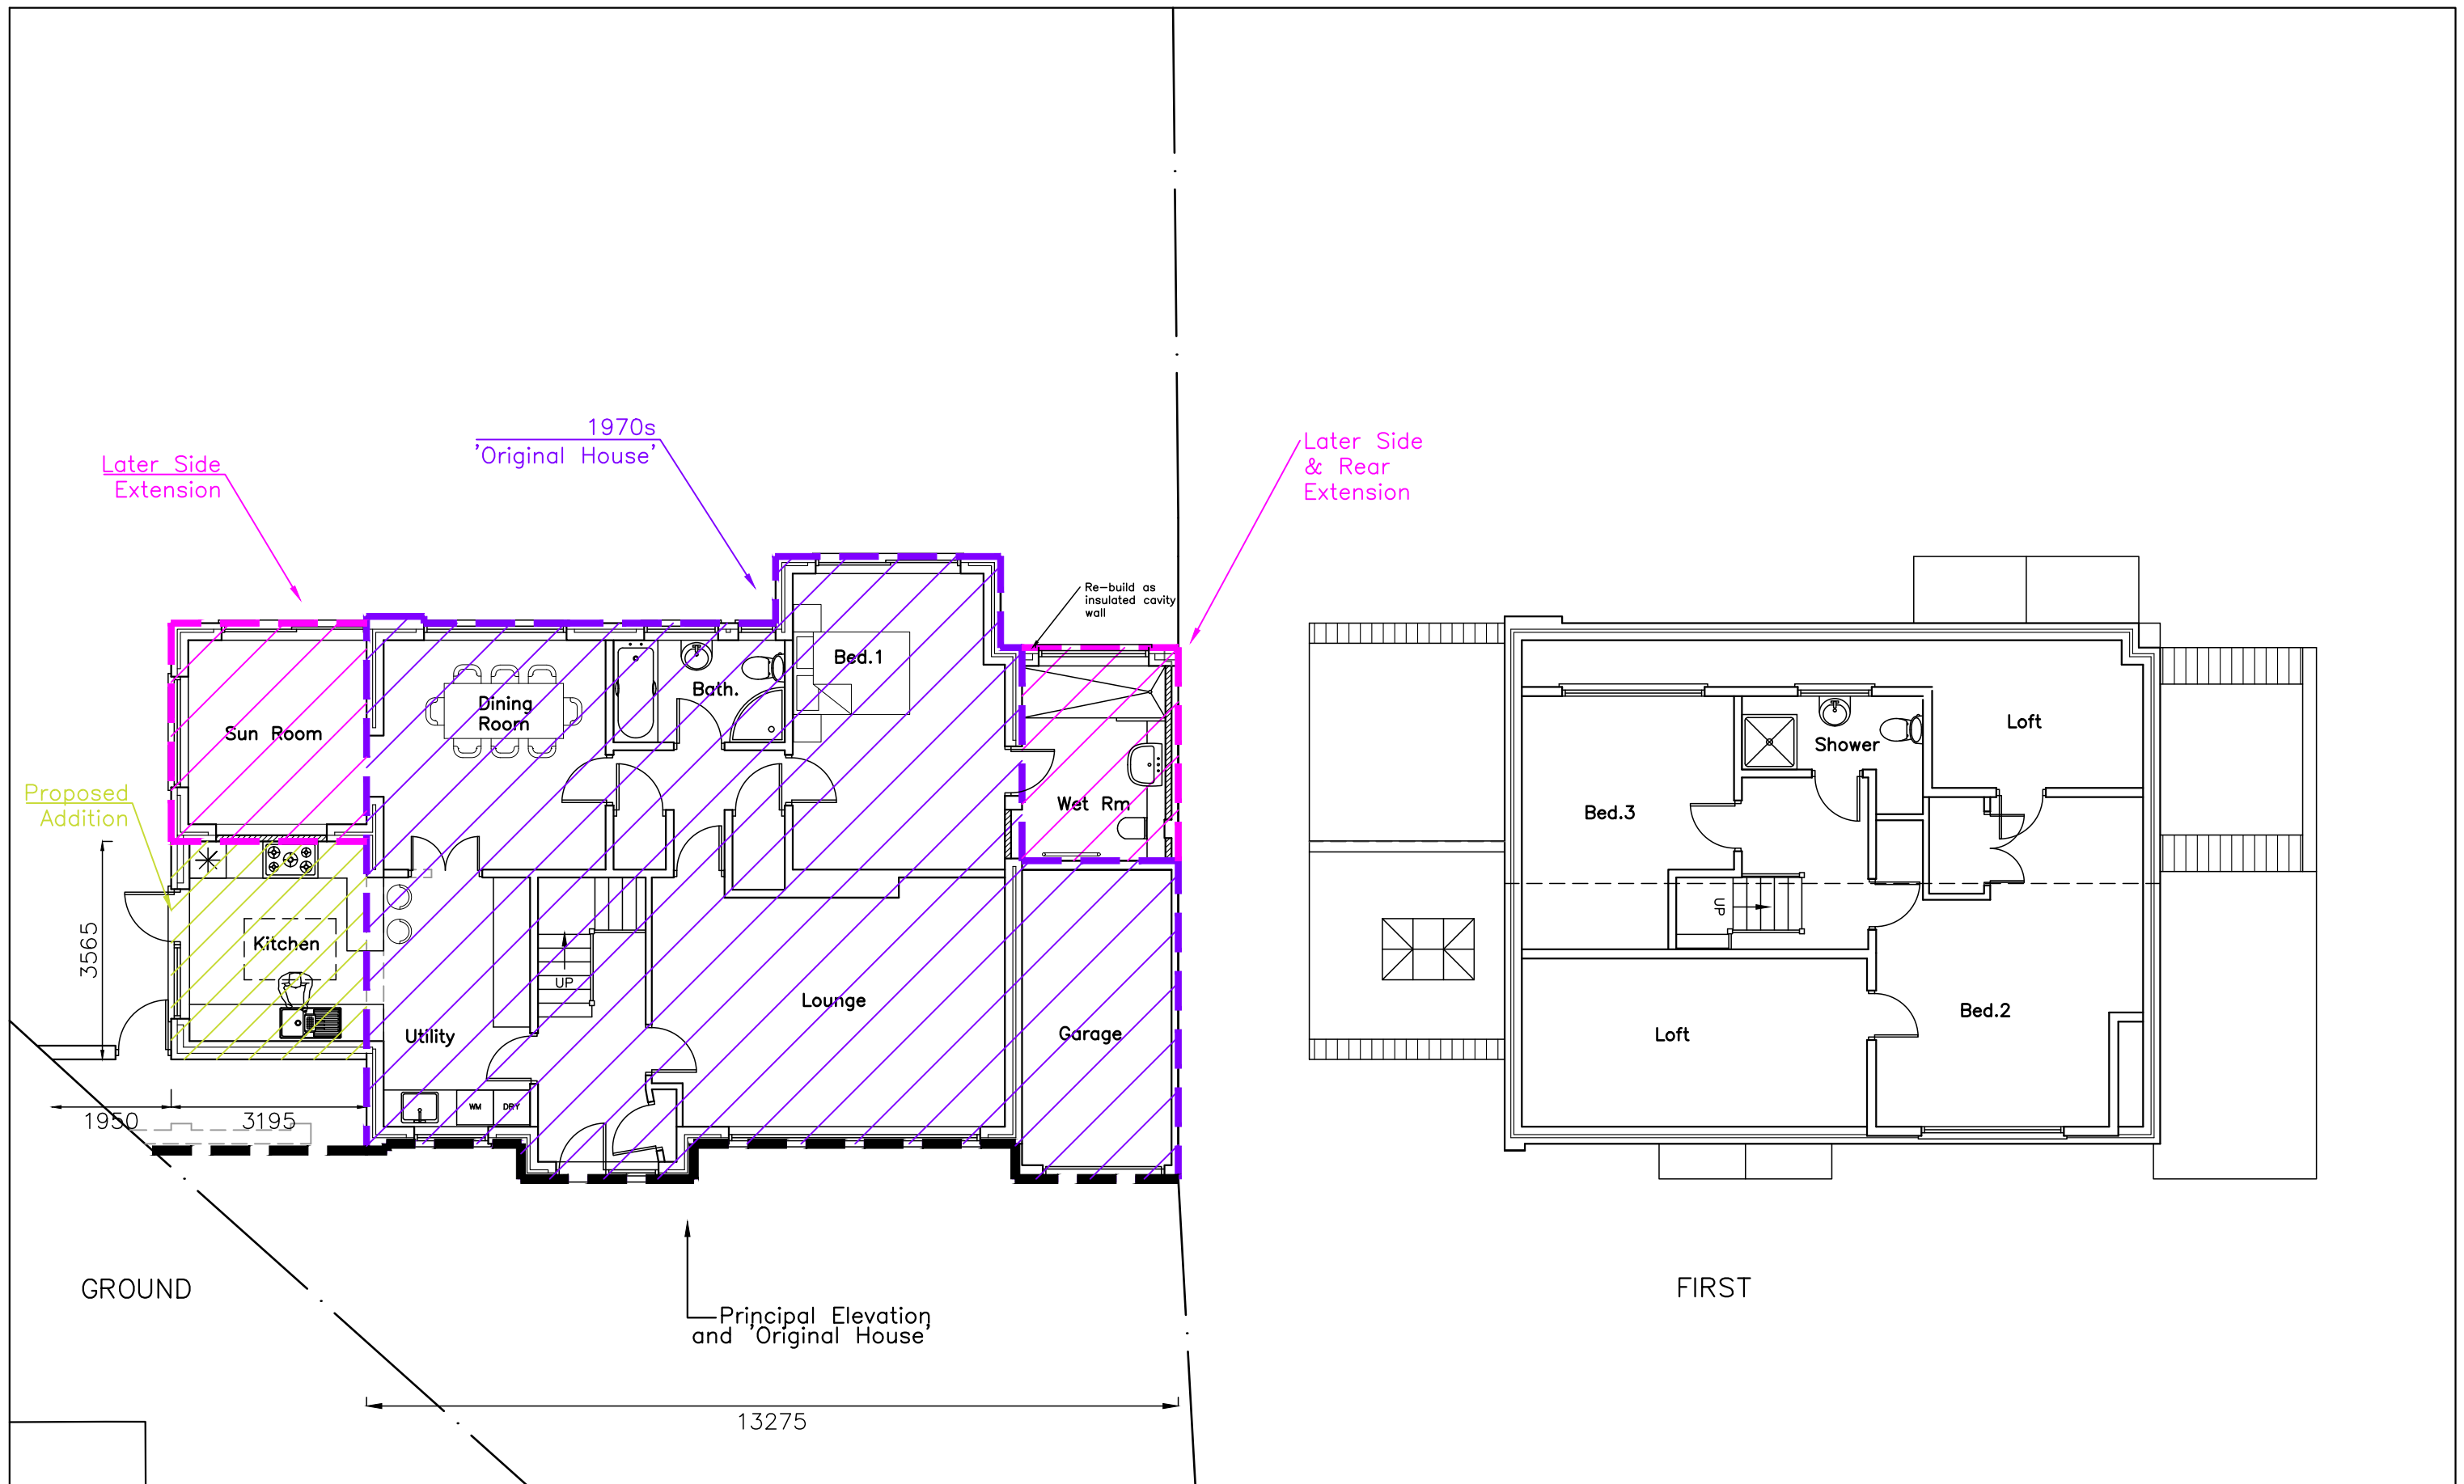

9 Hawke Close,
Rustington,
Littlehampton,
BN16 2AT

PROPOSED PLANS

Revisions

a) Client revisions/05.12.18/JHL	e) Wet Room Alterations/18.02.19/SAR
b) Client revisions/18.12.18/JHL	f) Window Amendments/20.2.19/SAR
c) Annotation added/20.12.18/JHL	
d) PD Addition/15.02.19/SAR	

CAD

Critchley Architecture And Design Ltd.
Contact: 02392 474 919 | info@caad.online

The Old Brewery, 15E South Street, Havant, PO9 1BU



Scale A1=1:50, A3=1:100
Drawn JHL/SAR
Date 27/11/18

18109-401

F