



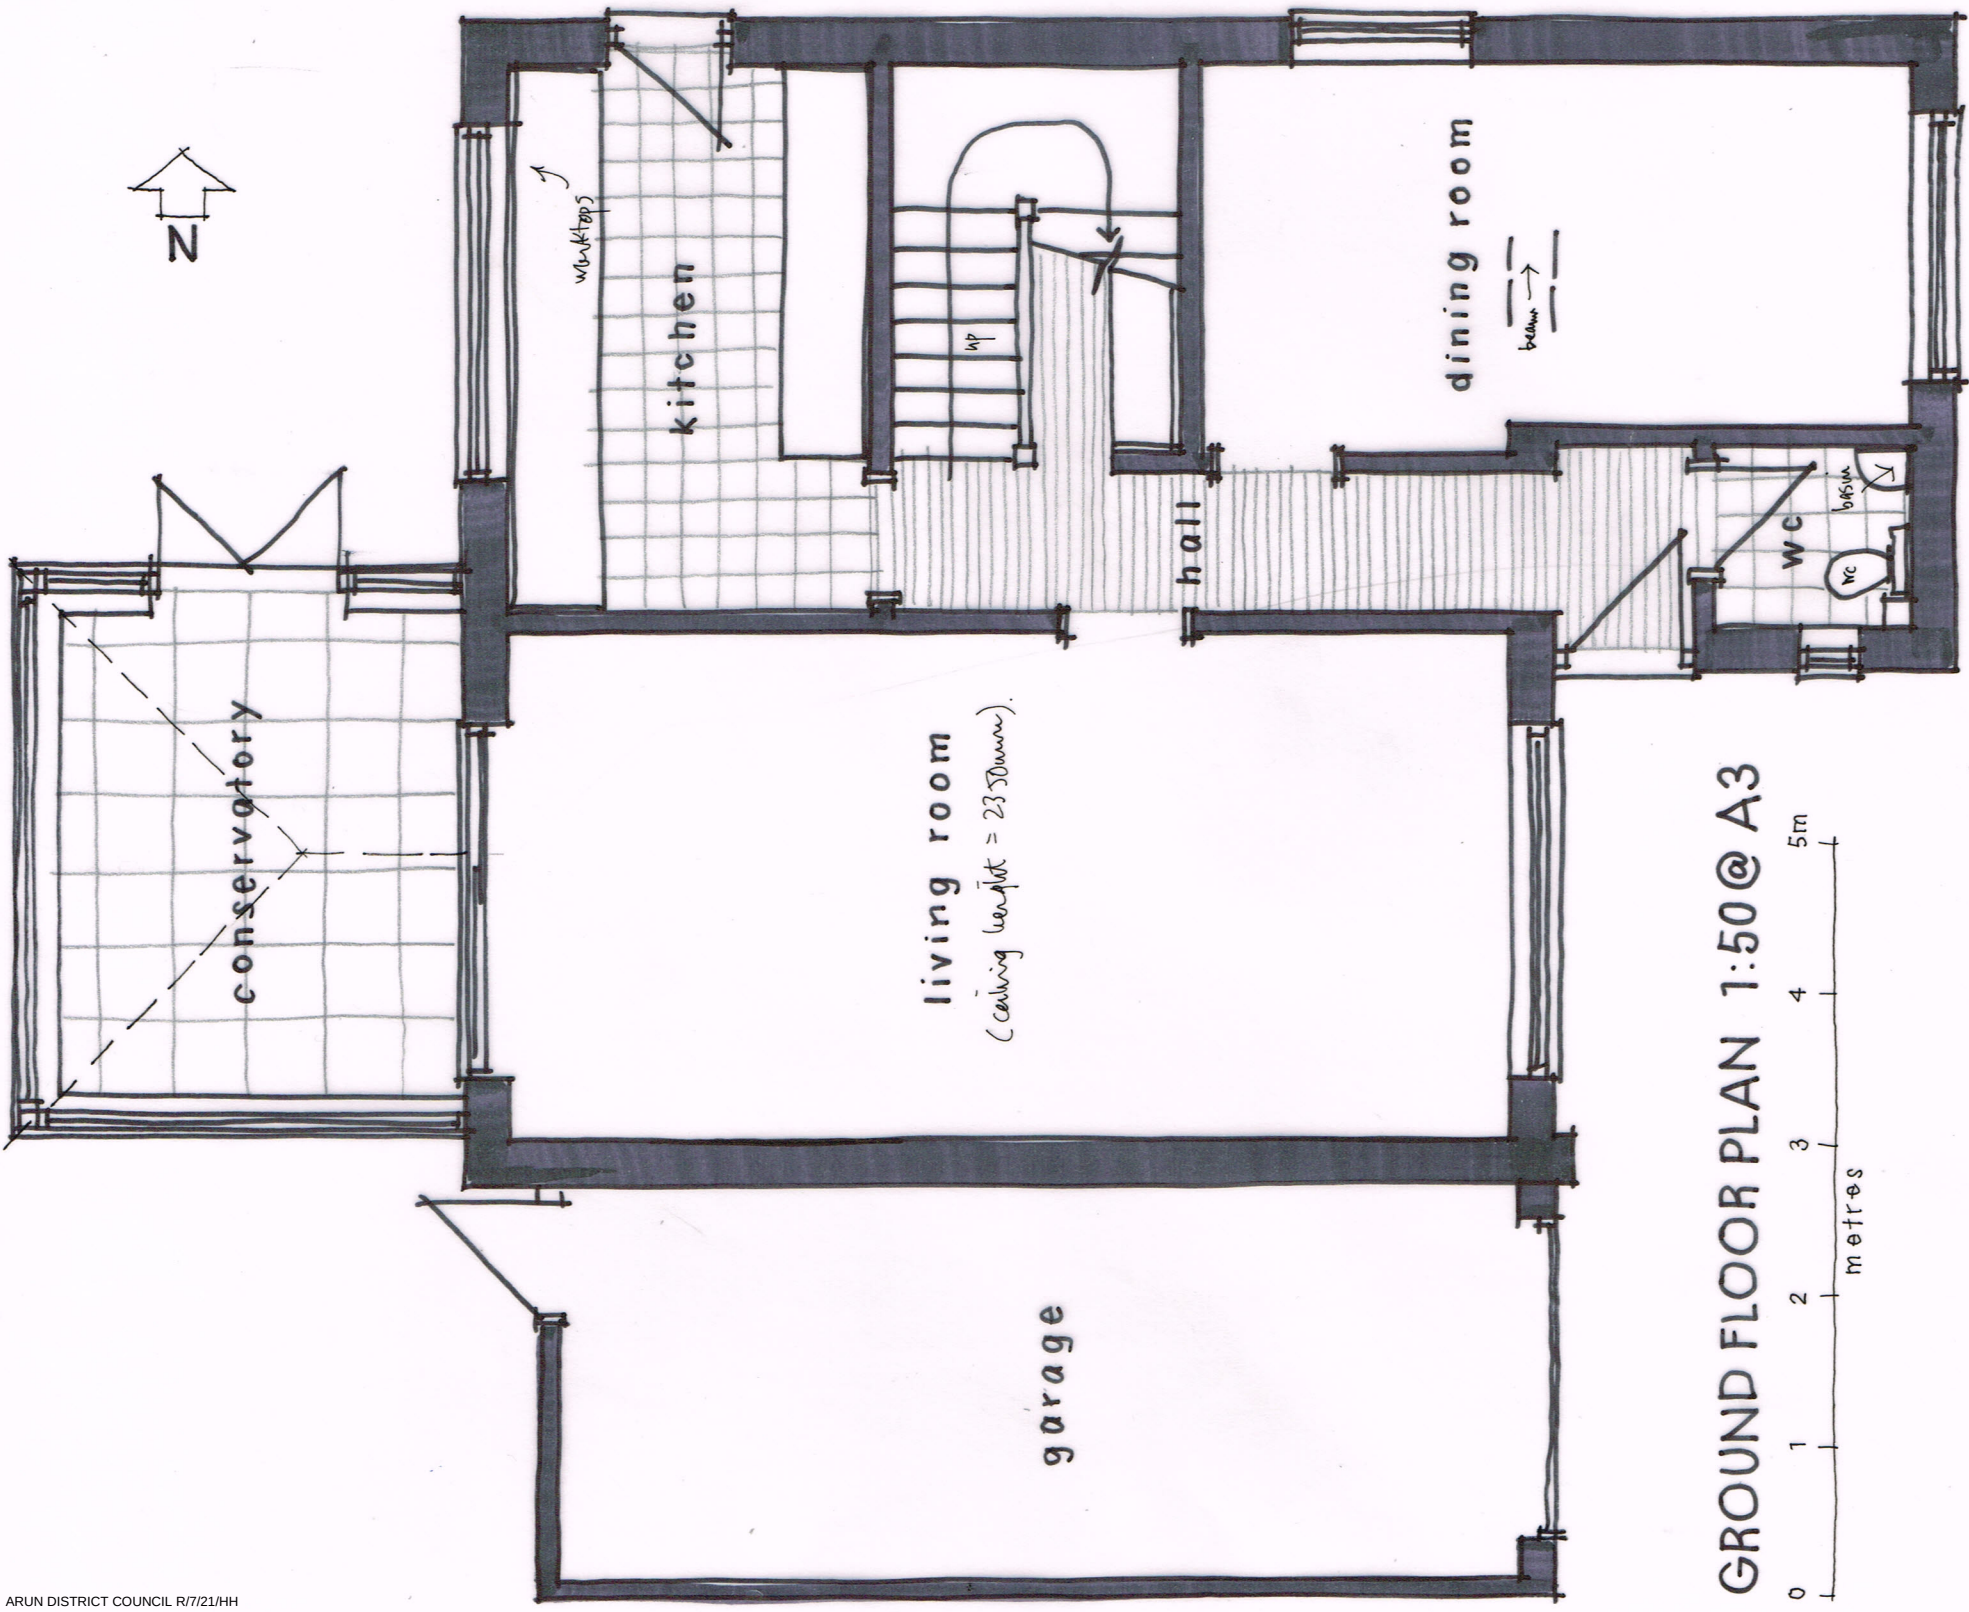

GROUND FLOOR PLAN 1:50 @ A3

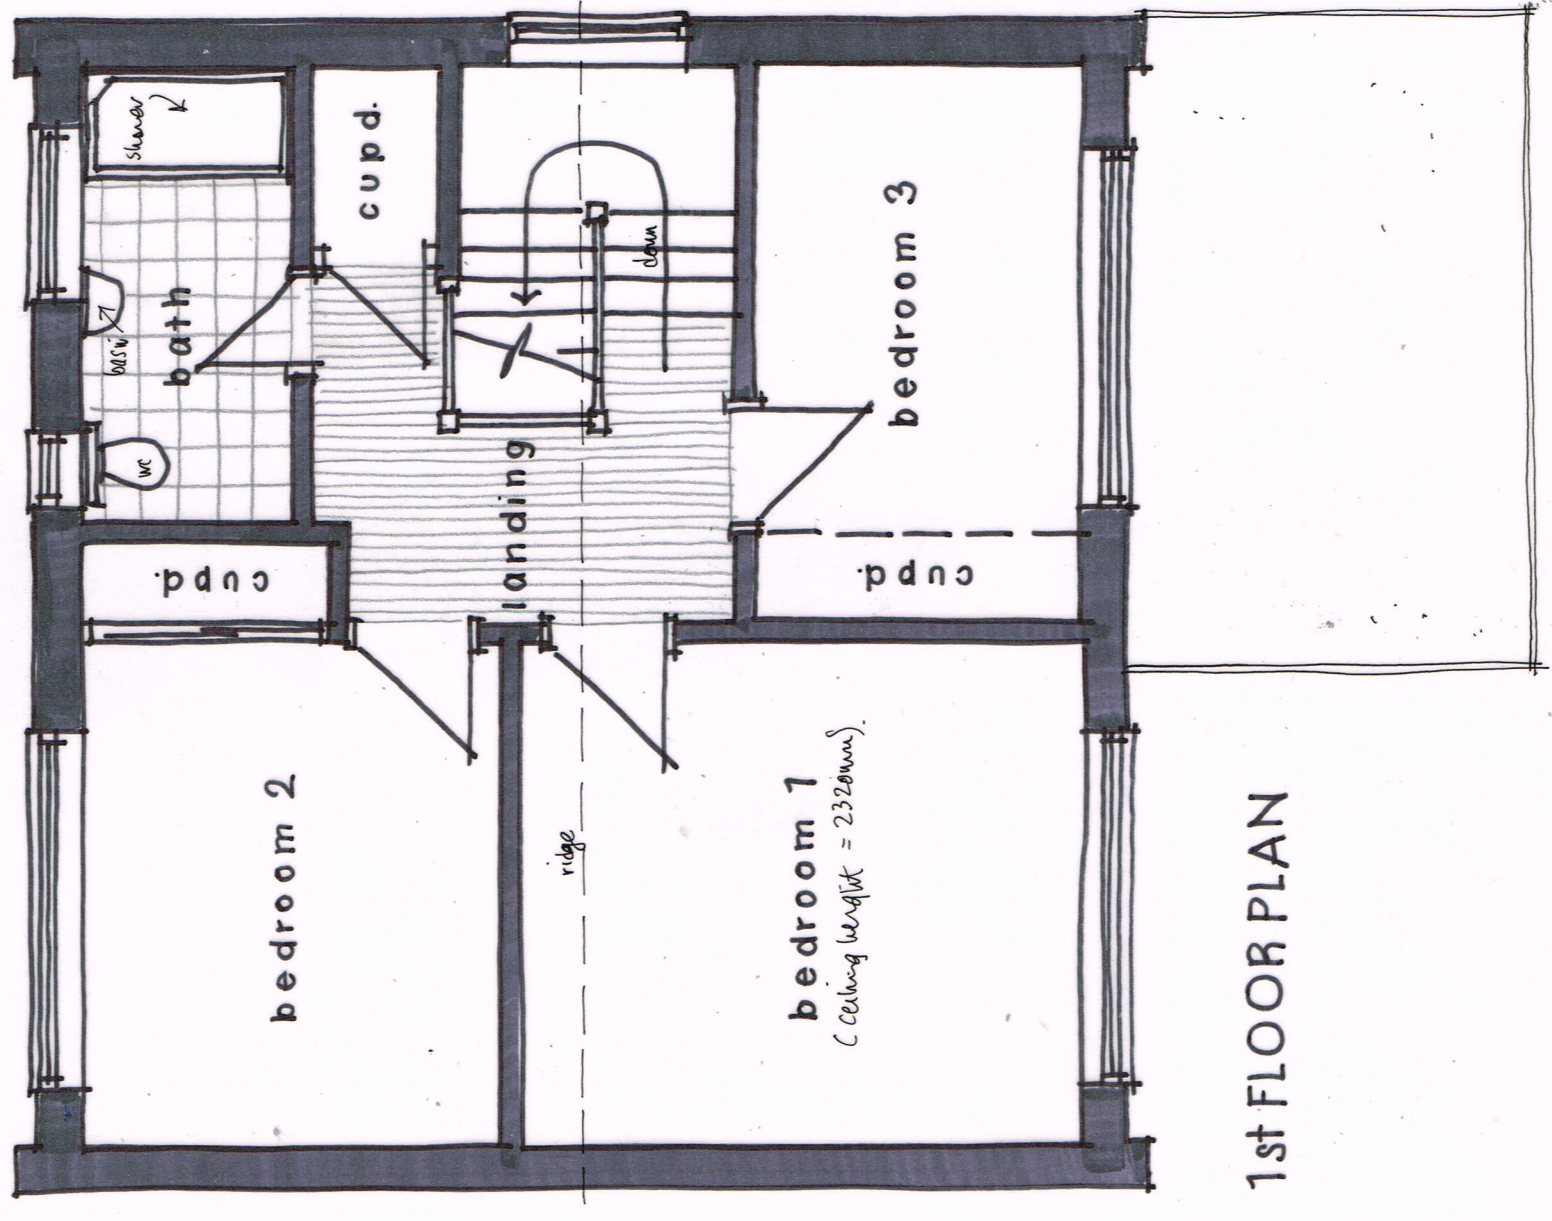

1st FLOOR PLAN

Wayne Gander MCIAT
Architectural Technologist
98 Durrington Lane, Worthing
West Sussex BN13 2RQ
E : waynegander08@gmail.com