


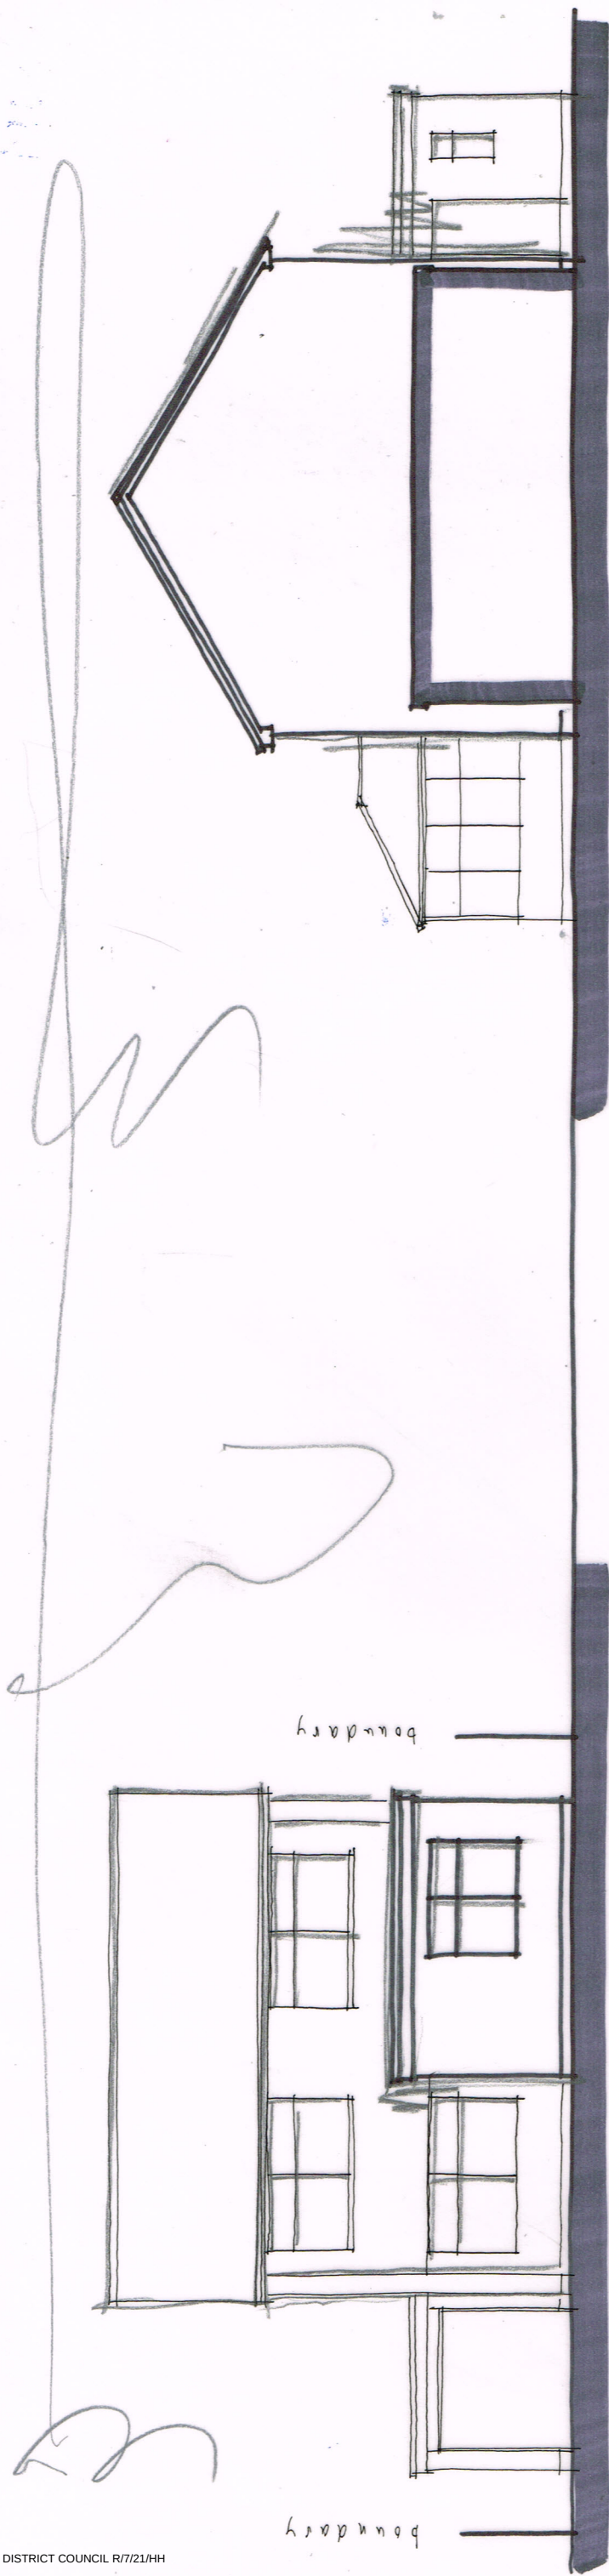

FRONT (e)

SIDE (s)



SIDE (n) ELEVATION 1:100 @ A3

REAR (w)

0 1 2 3 4 5m
metres