


Extension 17 Preston Paddock

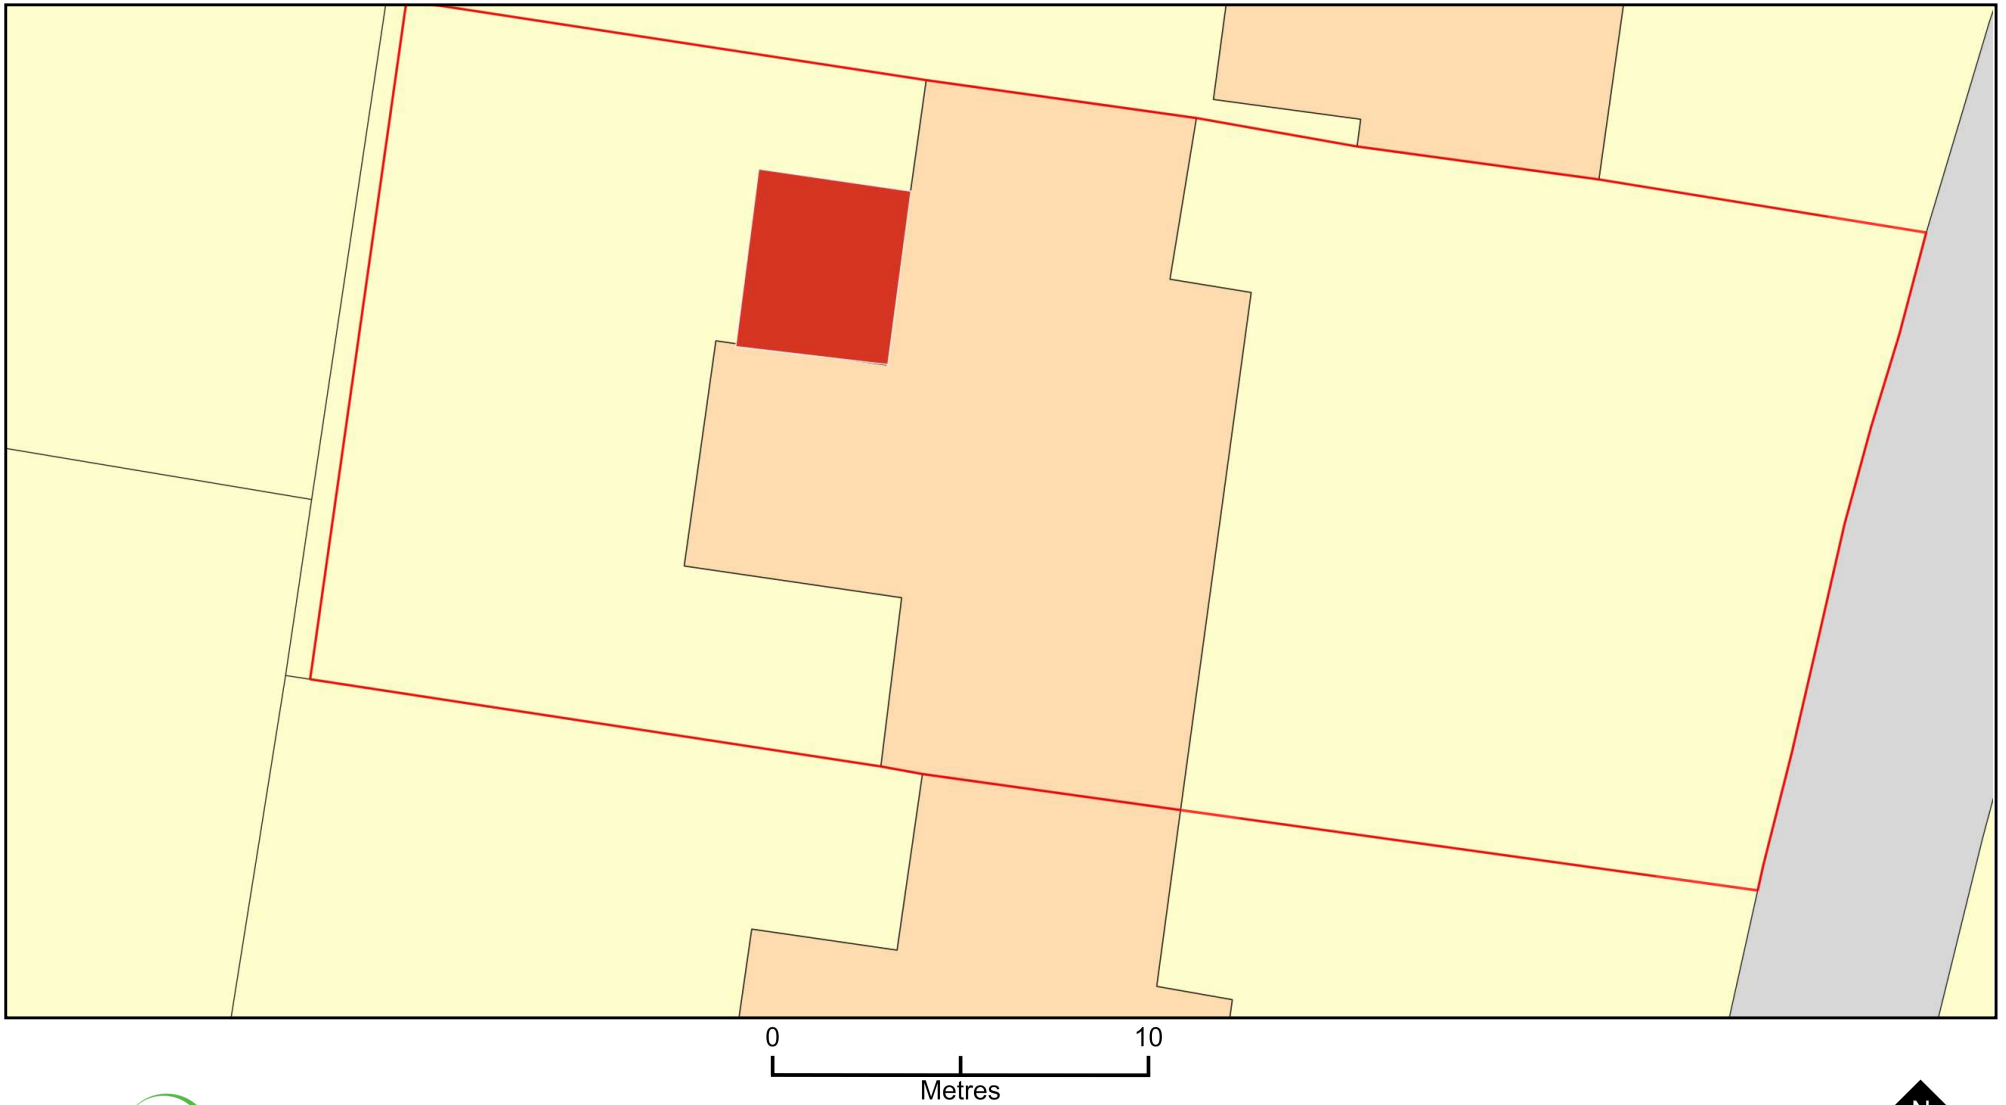

Plan Produced for: Kathryn Bardouveau

Date Produced: 15 Jan 2022

Plan Reference Number: TQRQM22015160830605

Scale: 1:200 @ A4

© Crown copyright and database rights 2021 OS 100042766