


Wayne Gander MCIAT
Architectural Technologist
98 Durrington Lane
Worthing
West Sussex BN13 2RQ
Tel/Fax 01903 694817

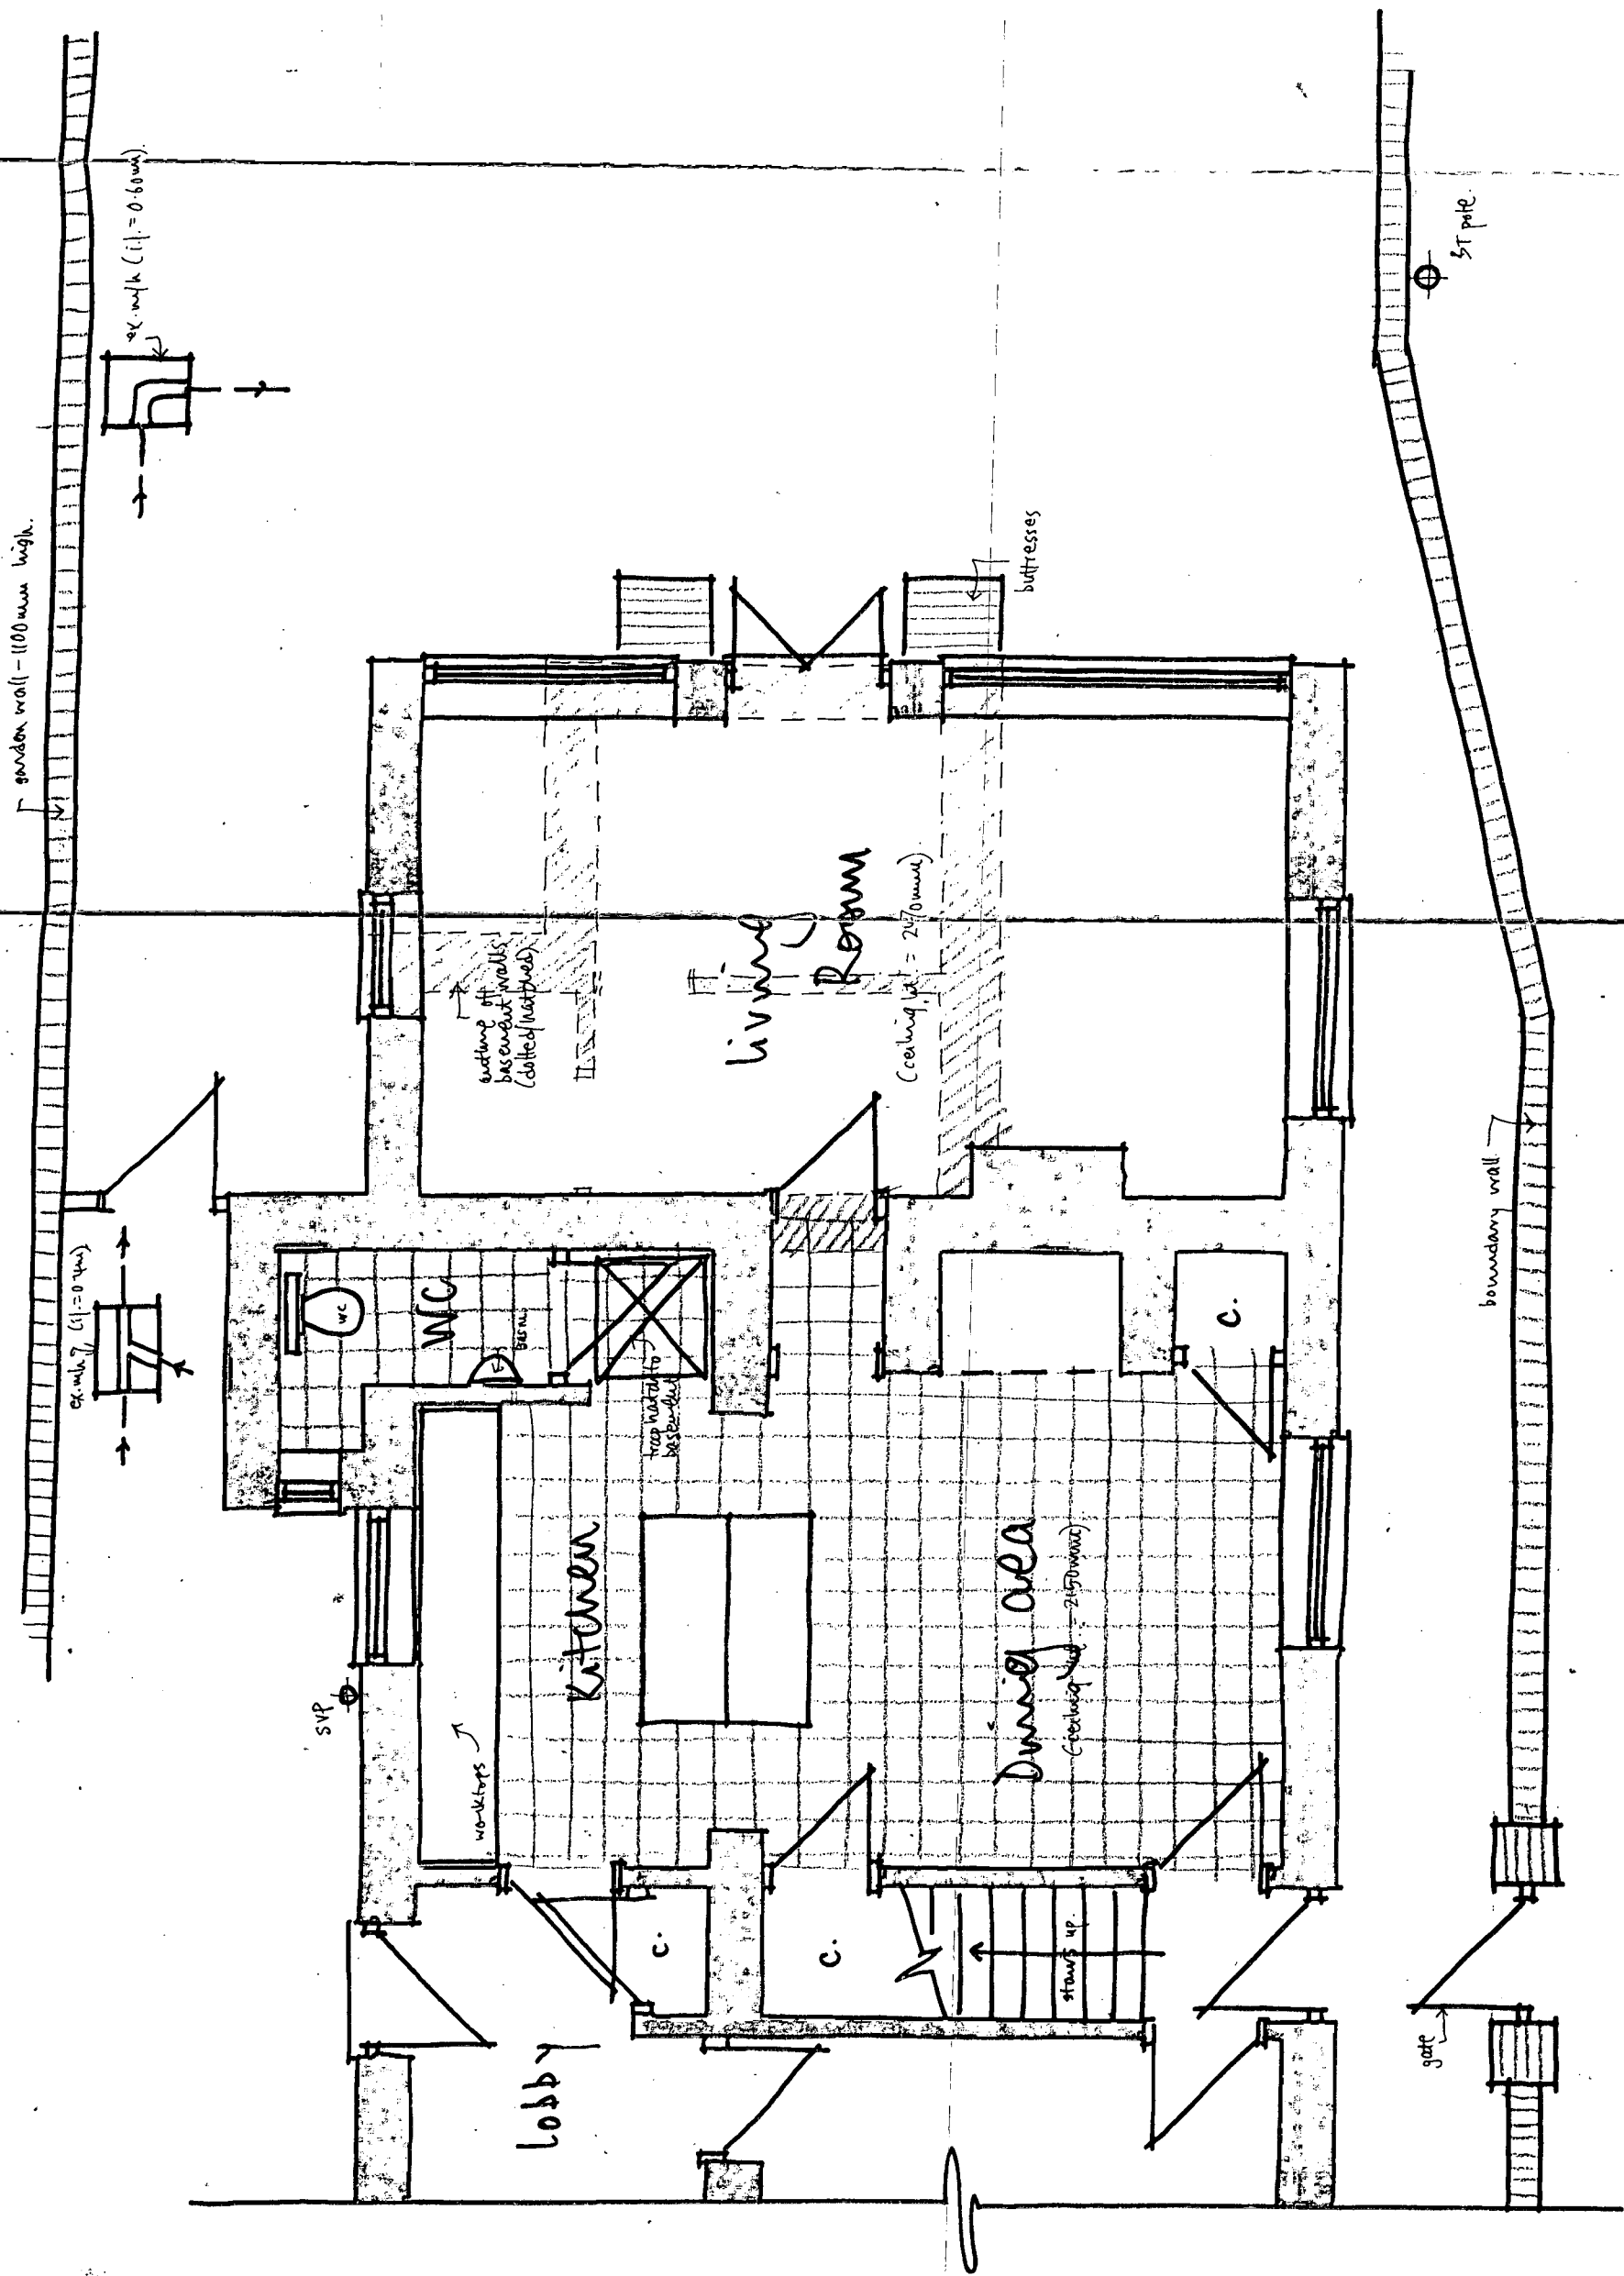

GROUND FLOOR PLAN 1:50

PAUM COTTAGE, 62 ASH LANE, RUSTINGTON

Existing details 01 A

Jan. 2008

Revision A - external details clarified 7/3/08