




Wayne Gander MCIAT
Architectural Technologist
98 Durrington Lane
Worthing
West Sussex BN13 2RQ
Tel/Fax 01903 694817

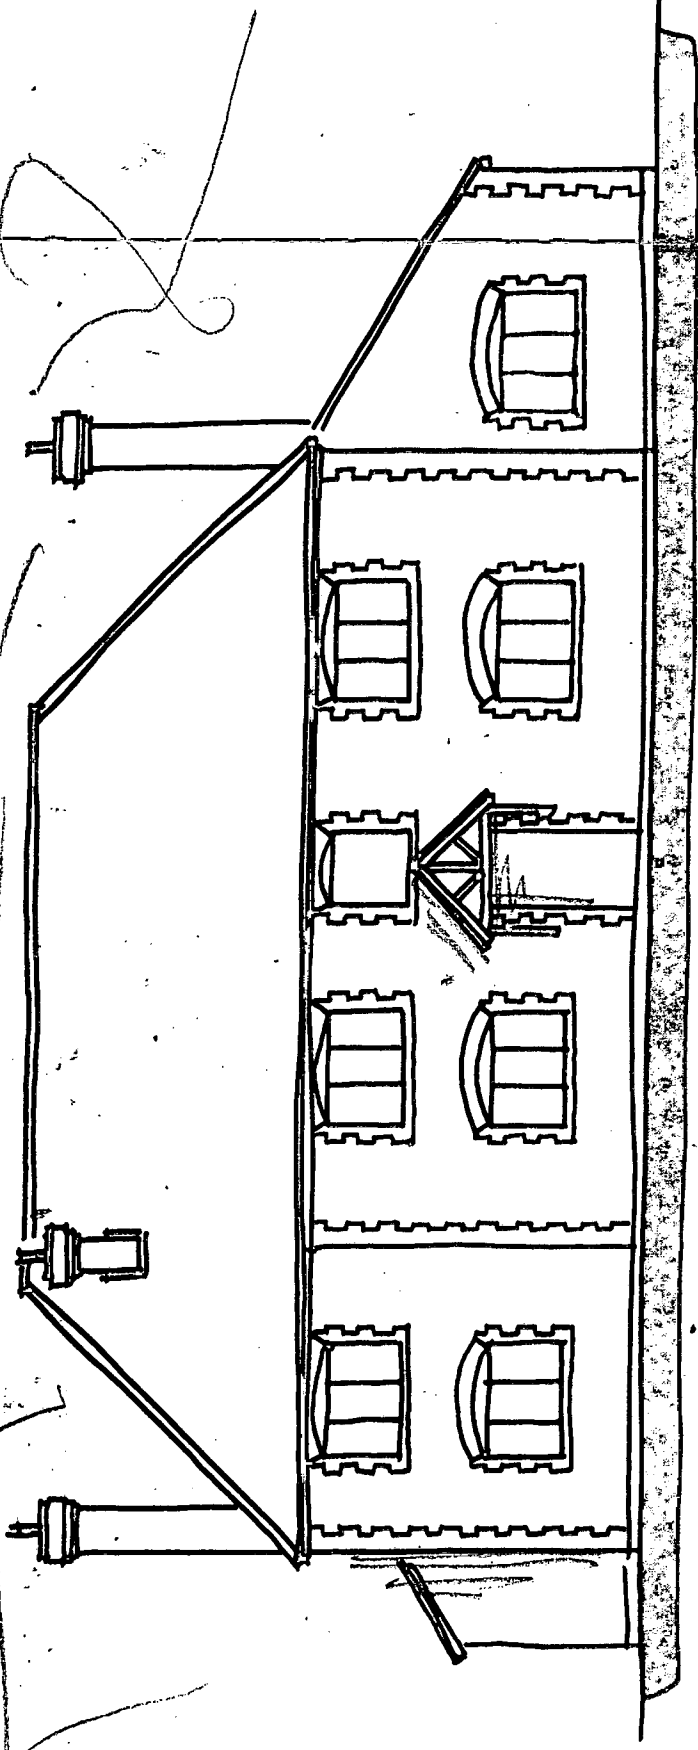


FRONT ELEVATION 1:150

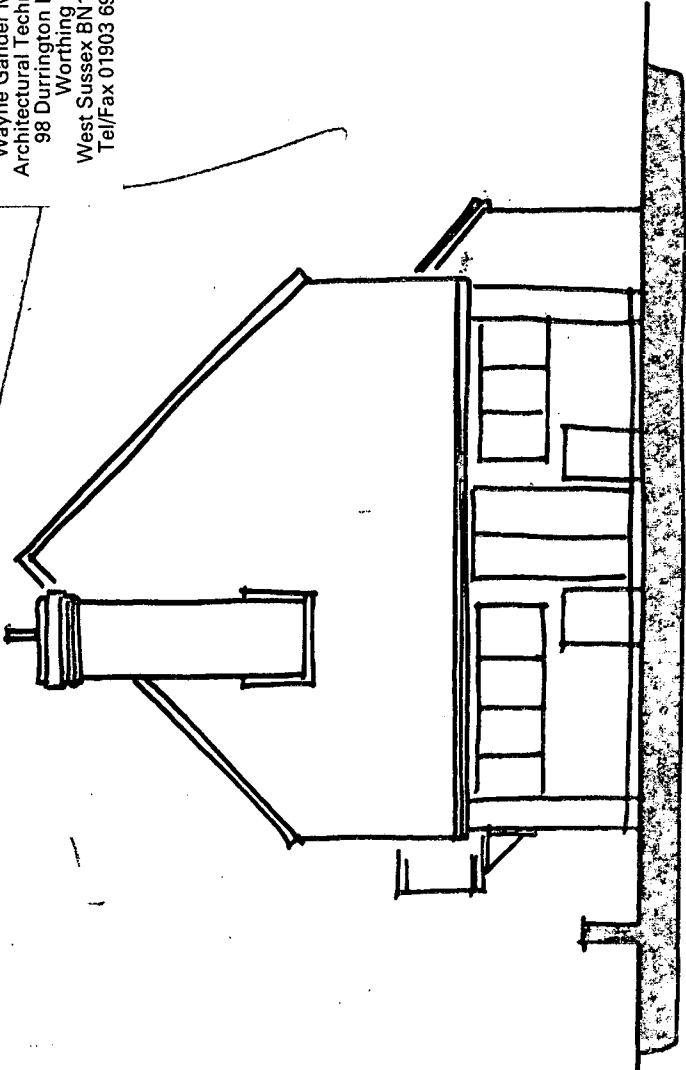

SIDE (south)

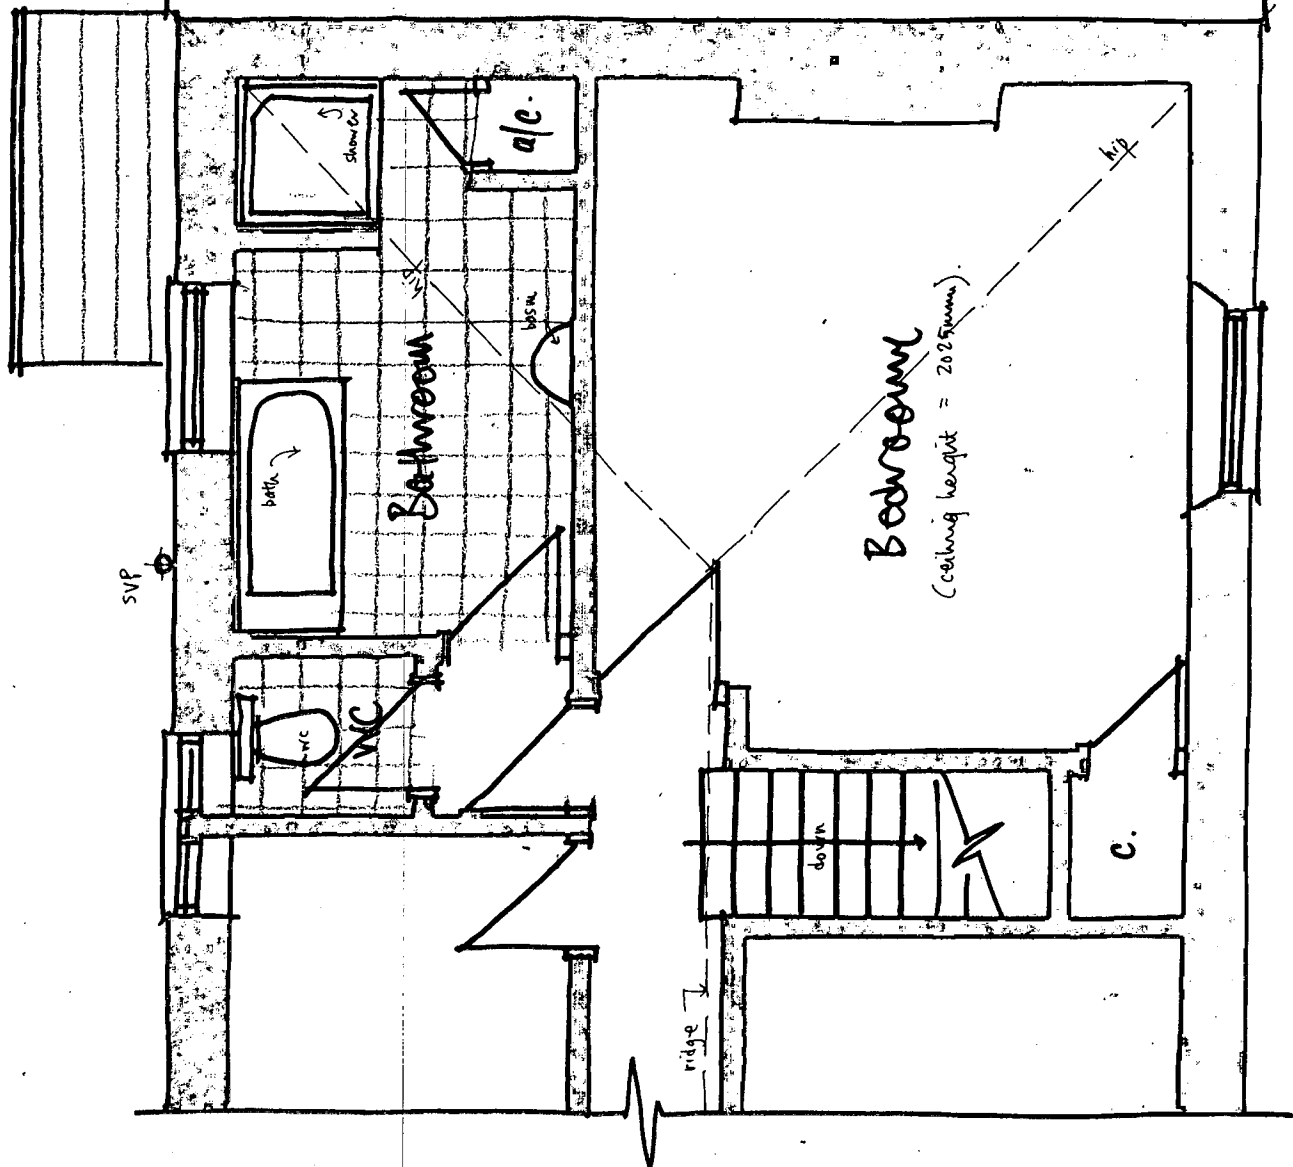

1st floor plan 1:50

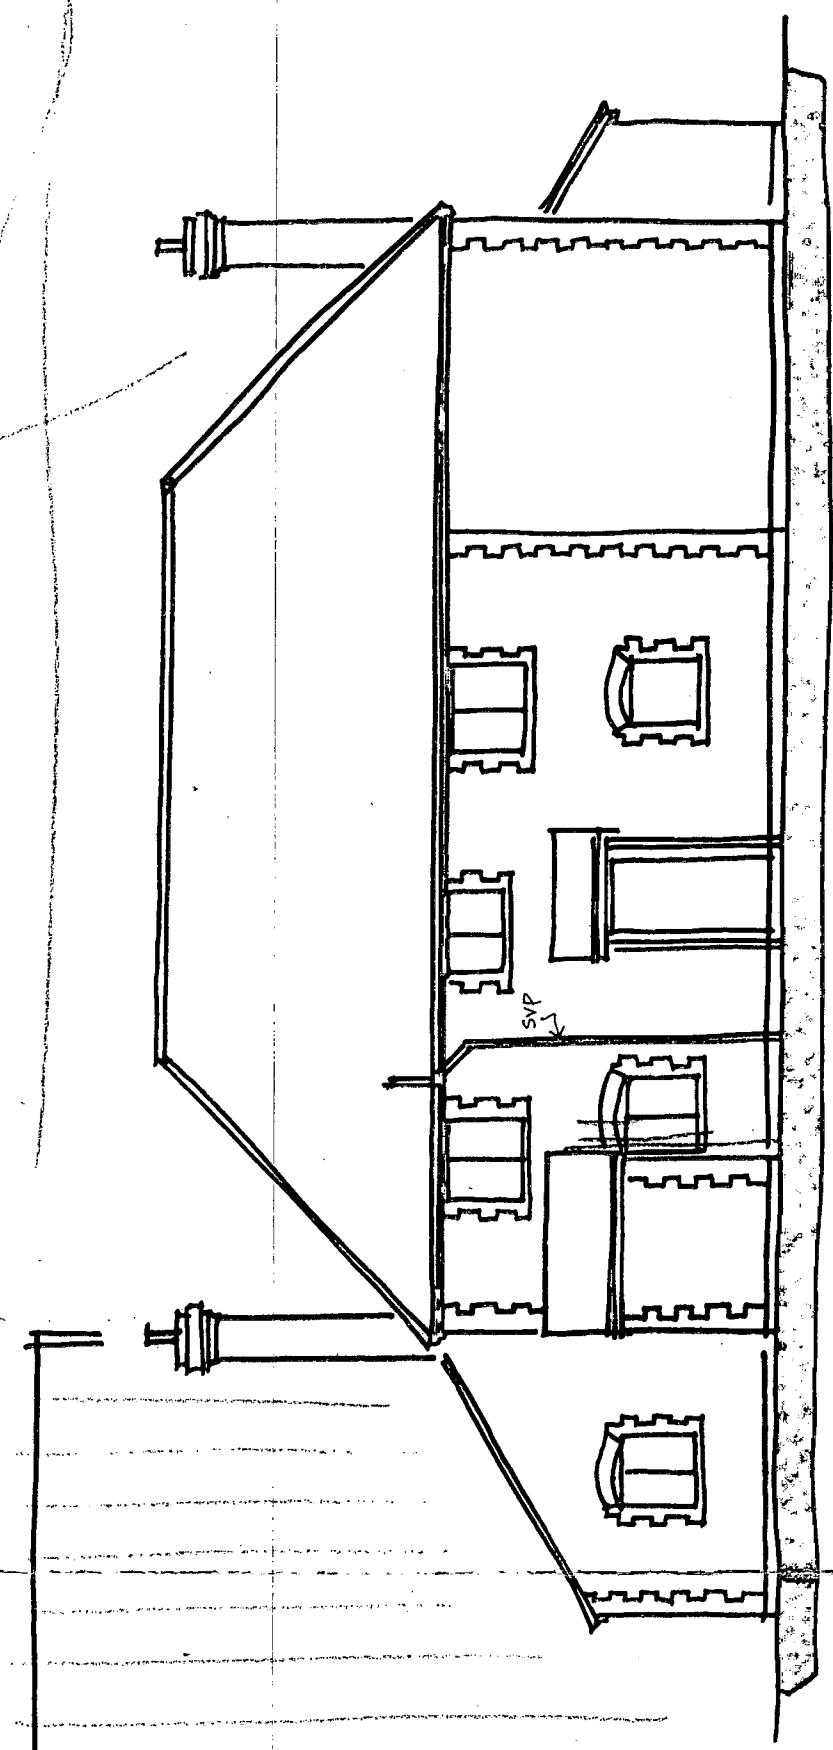

REAR

PALM COTTAGE, 62 ASH LANE, RUSTINGTON

existing details 02

Jan. 2008