


Wayne Gander MCIAT
Architectural Technologist
98 Durrington Lane
Worthing
West Sussex BN13 2RQ
Tel/Fax 01903 694817

7/3/08

Revisions - A: layout updated

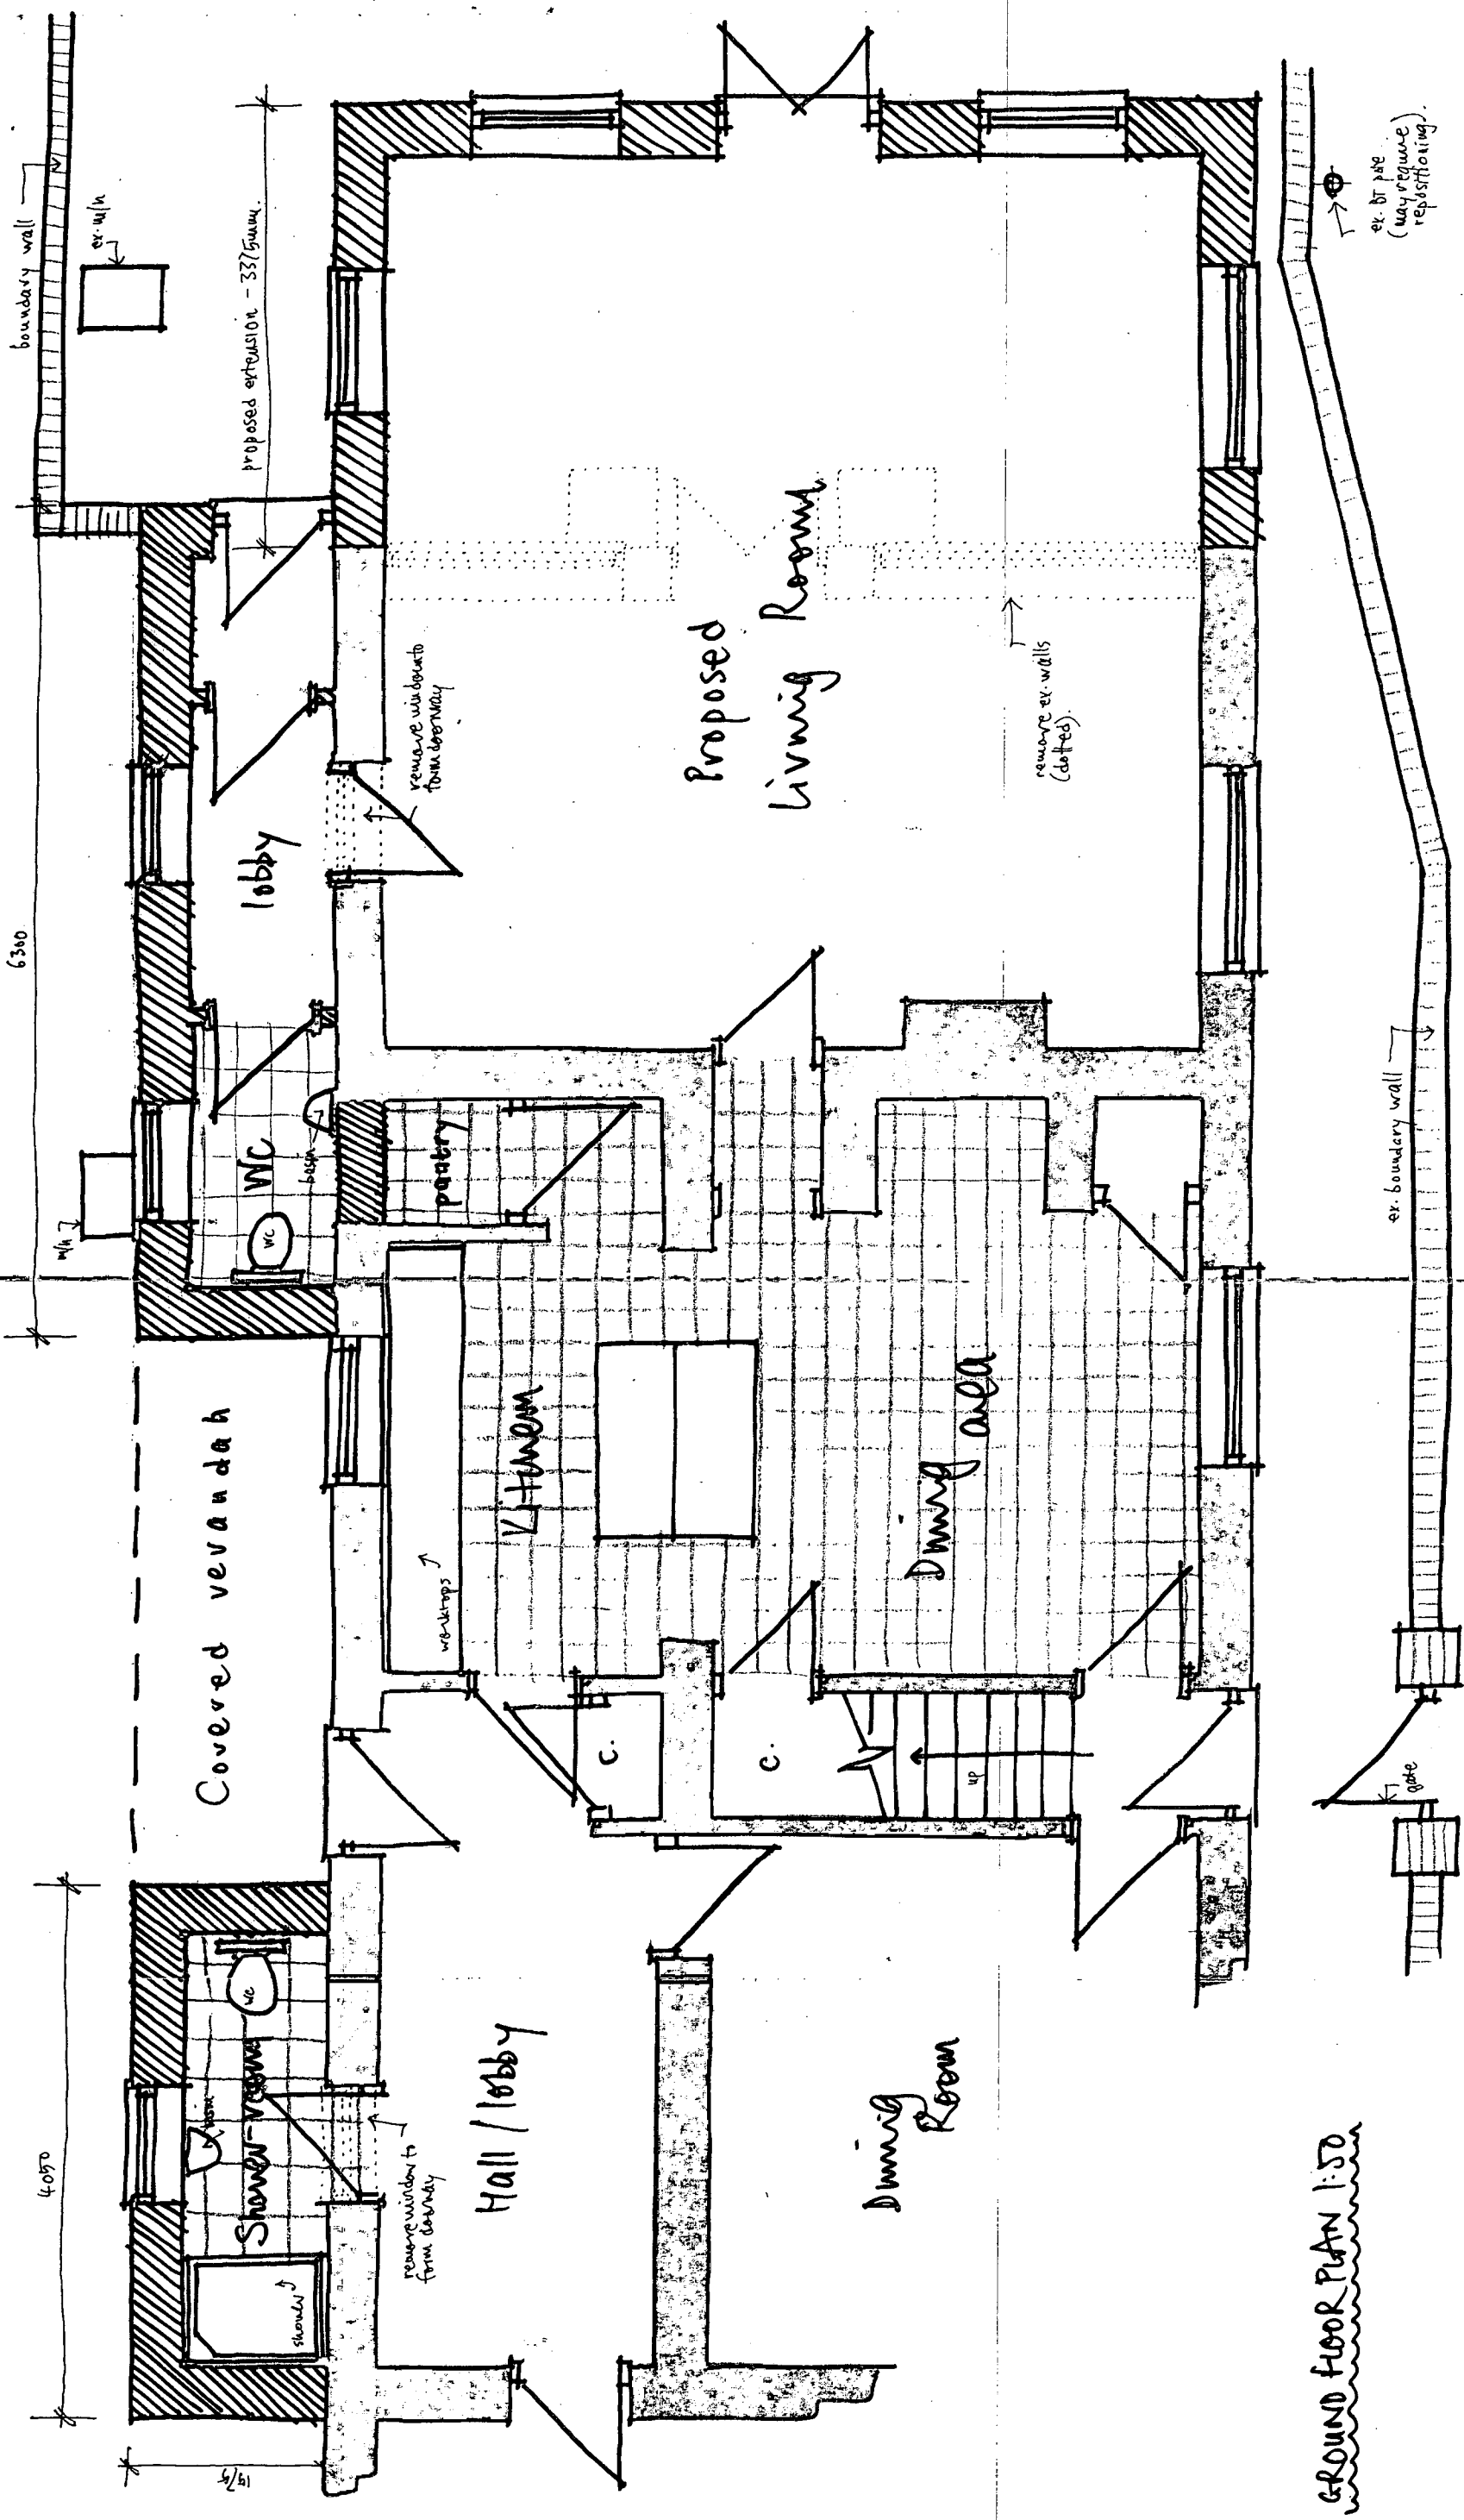

GROUND FLOOR PLAN 1:50

'PALM COTTAGE', 62 ASH LANE, RUSTINGTON
Proposals 03 A
March 2008