


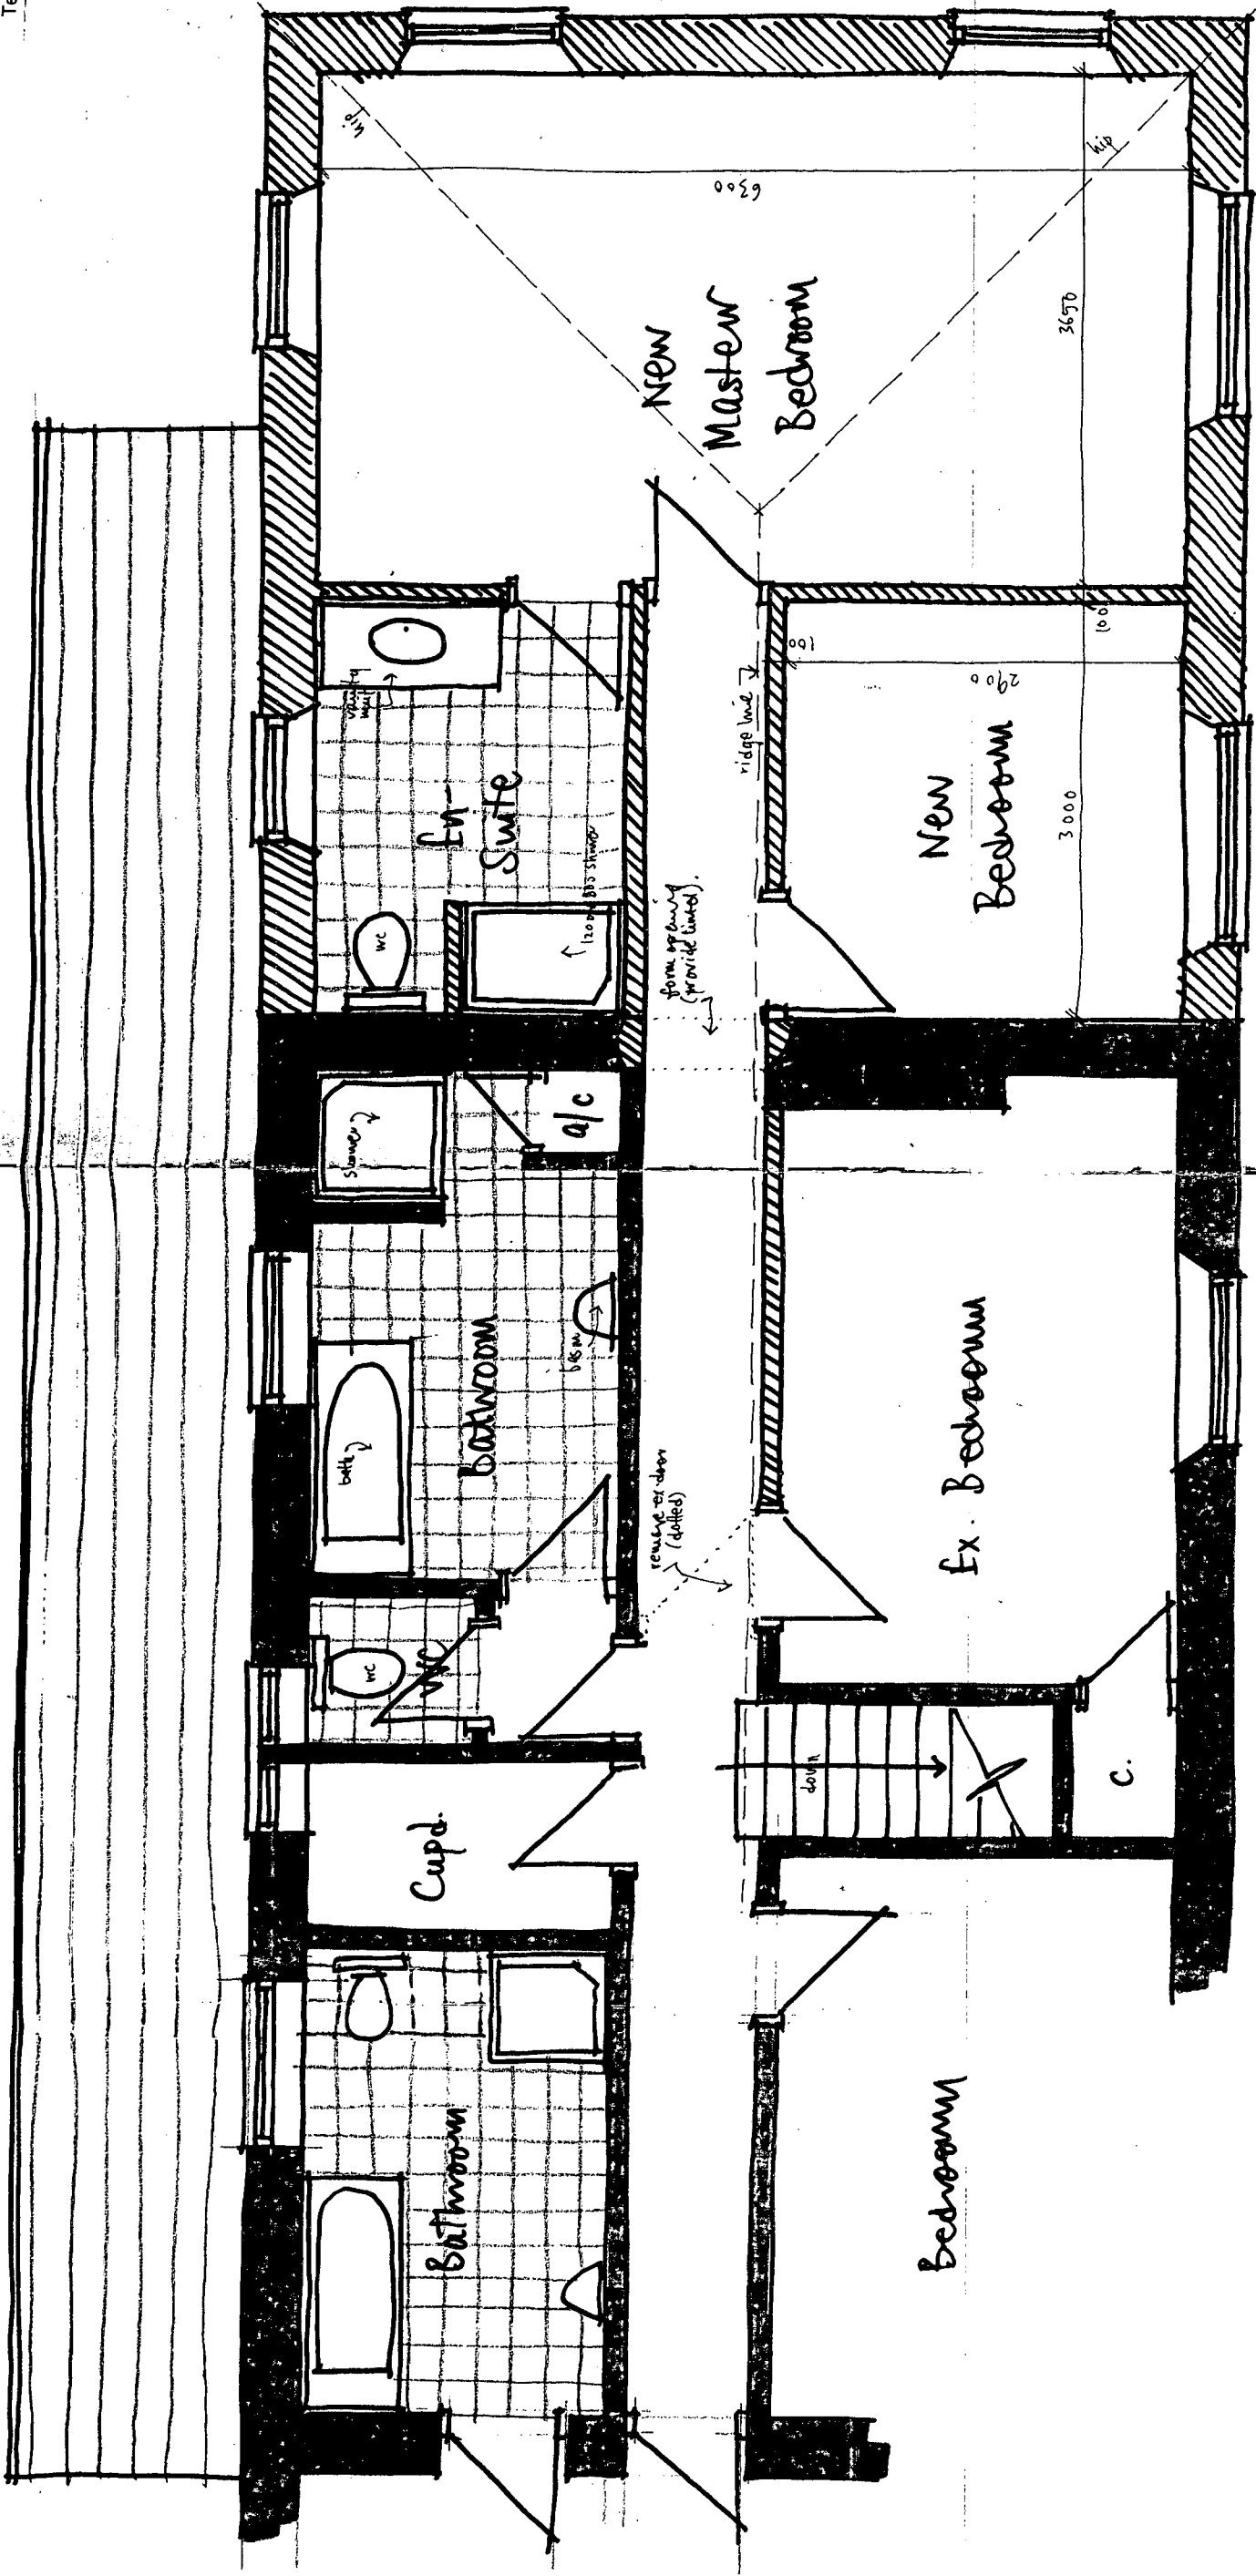

1st Floor Plan (part) 1:50

'Palm Cottage', 62 Ash Lane, Rustington
Proposals 04 A
March 2008

Revisions A - layout updated 7/3/08