



Wayne Gander MCIAT
Architectural Technologist
98 Durrington Lane
Worthing
West Sussex BN13 2RQ
Tel/Fax 01903 694817

PROPOSED ELEVATIONS 1:100

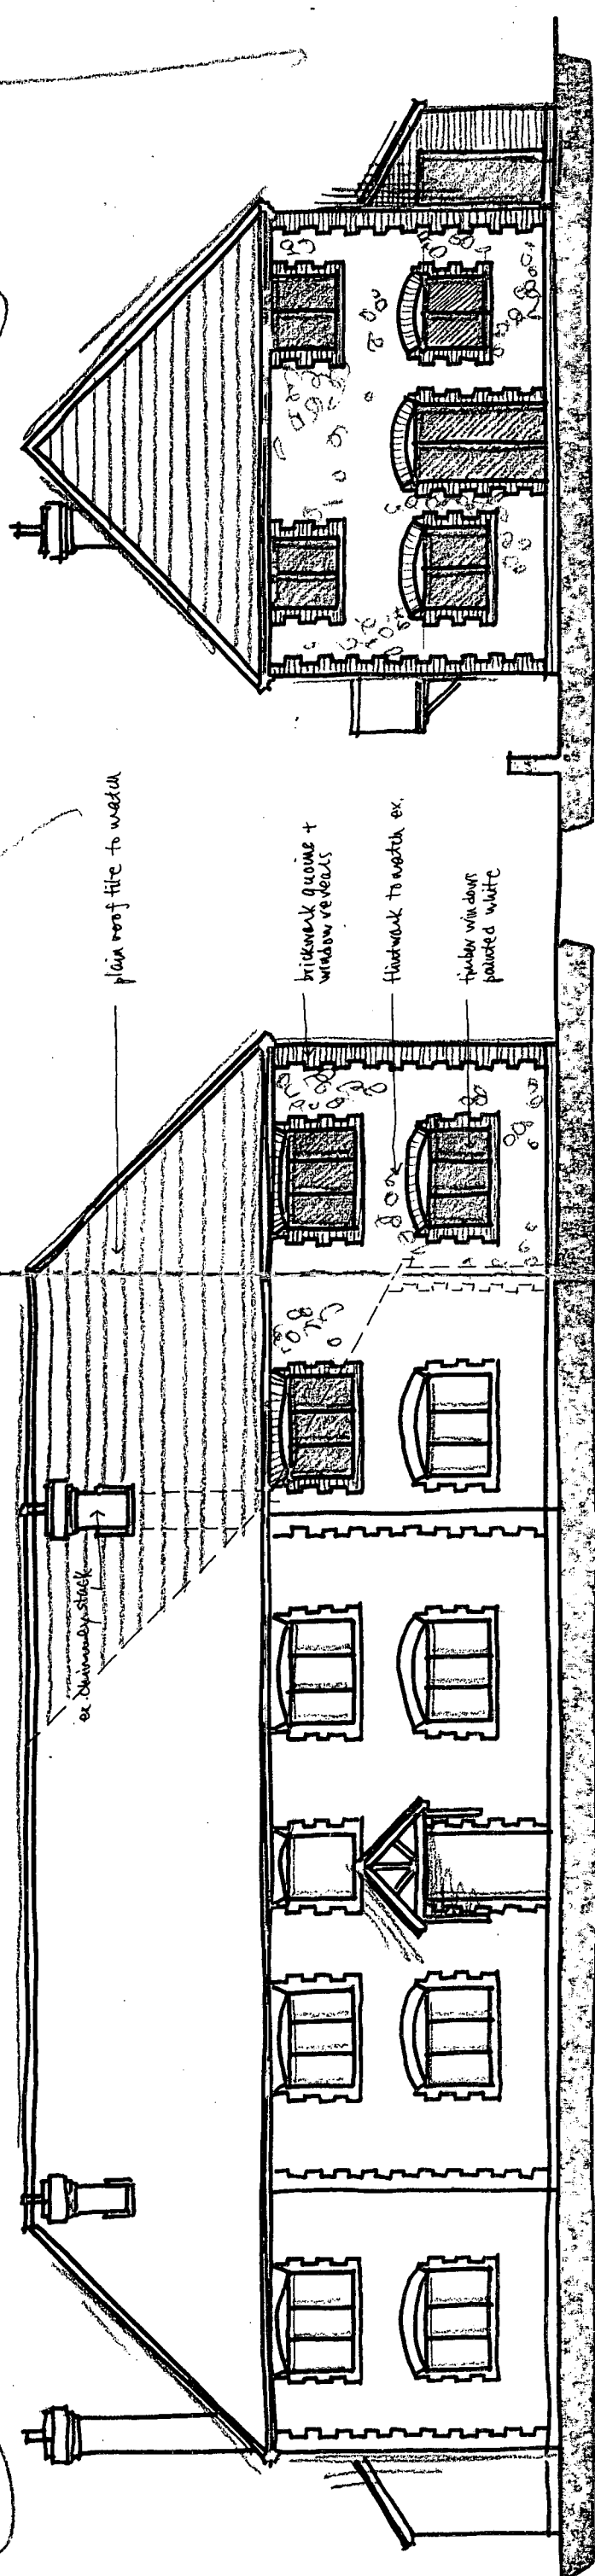

SIDE

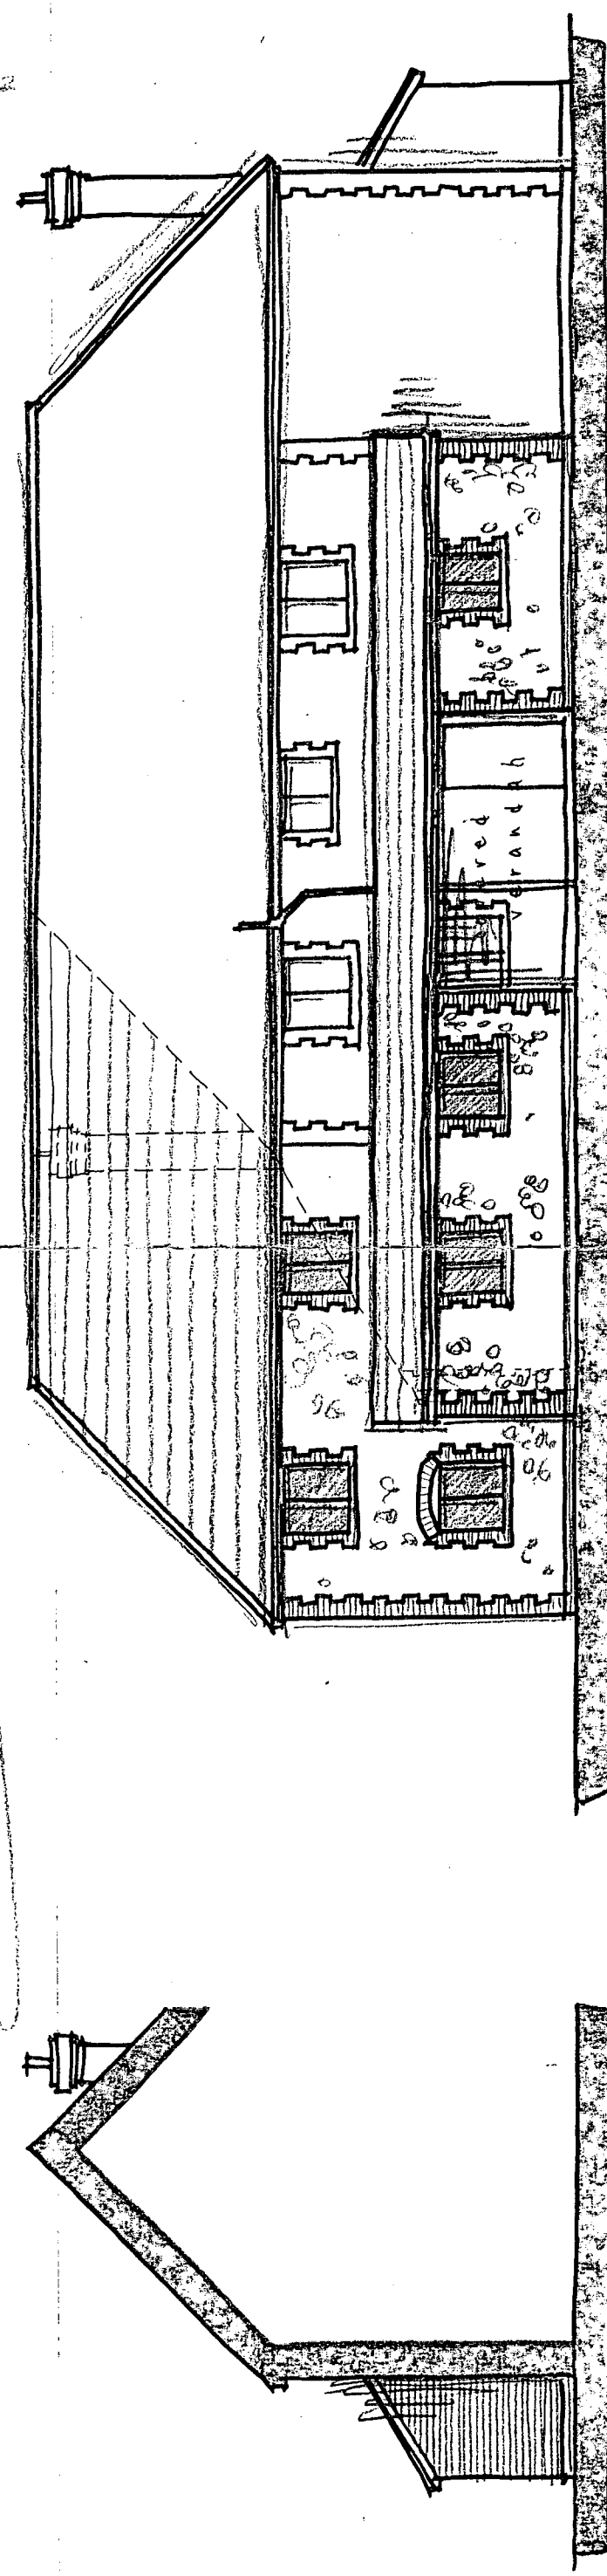

FRONT

outline of existing building shown dotted.

REAR

- outline of ex. building shown dotted.

PAUM COTTAGE, 62 ASH LANE, RUSTINGTON

Proposals 04 A

Jan. 2008

Revisions A - elevations updated

7/5/08.