


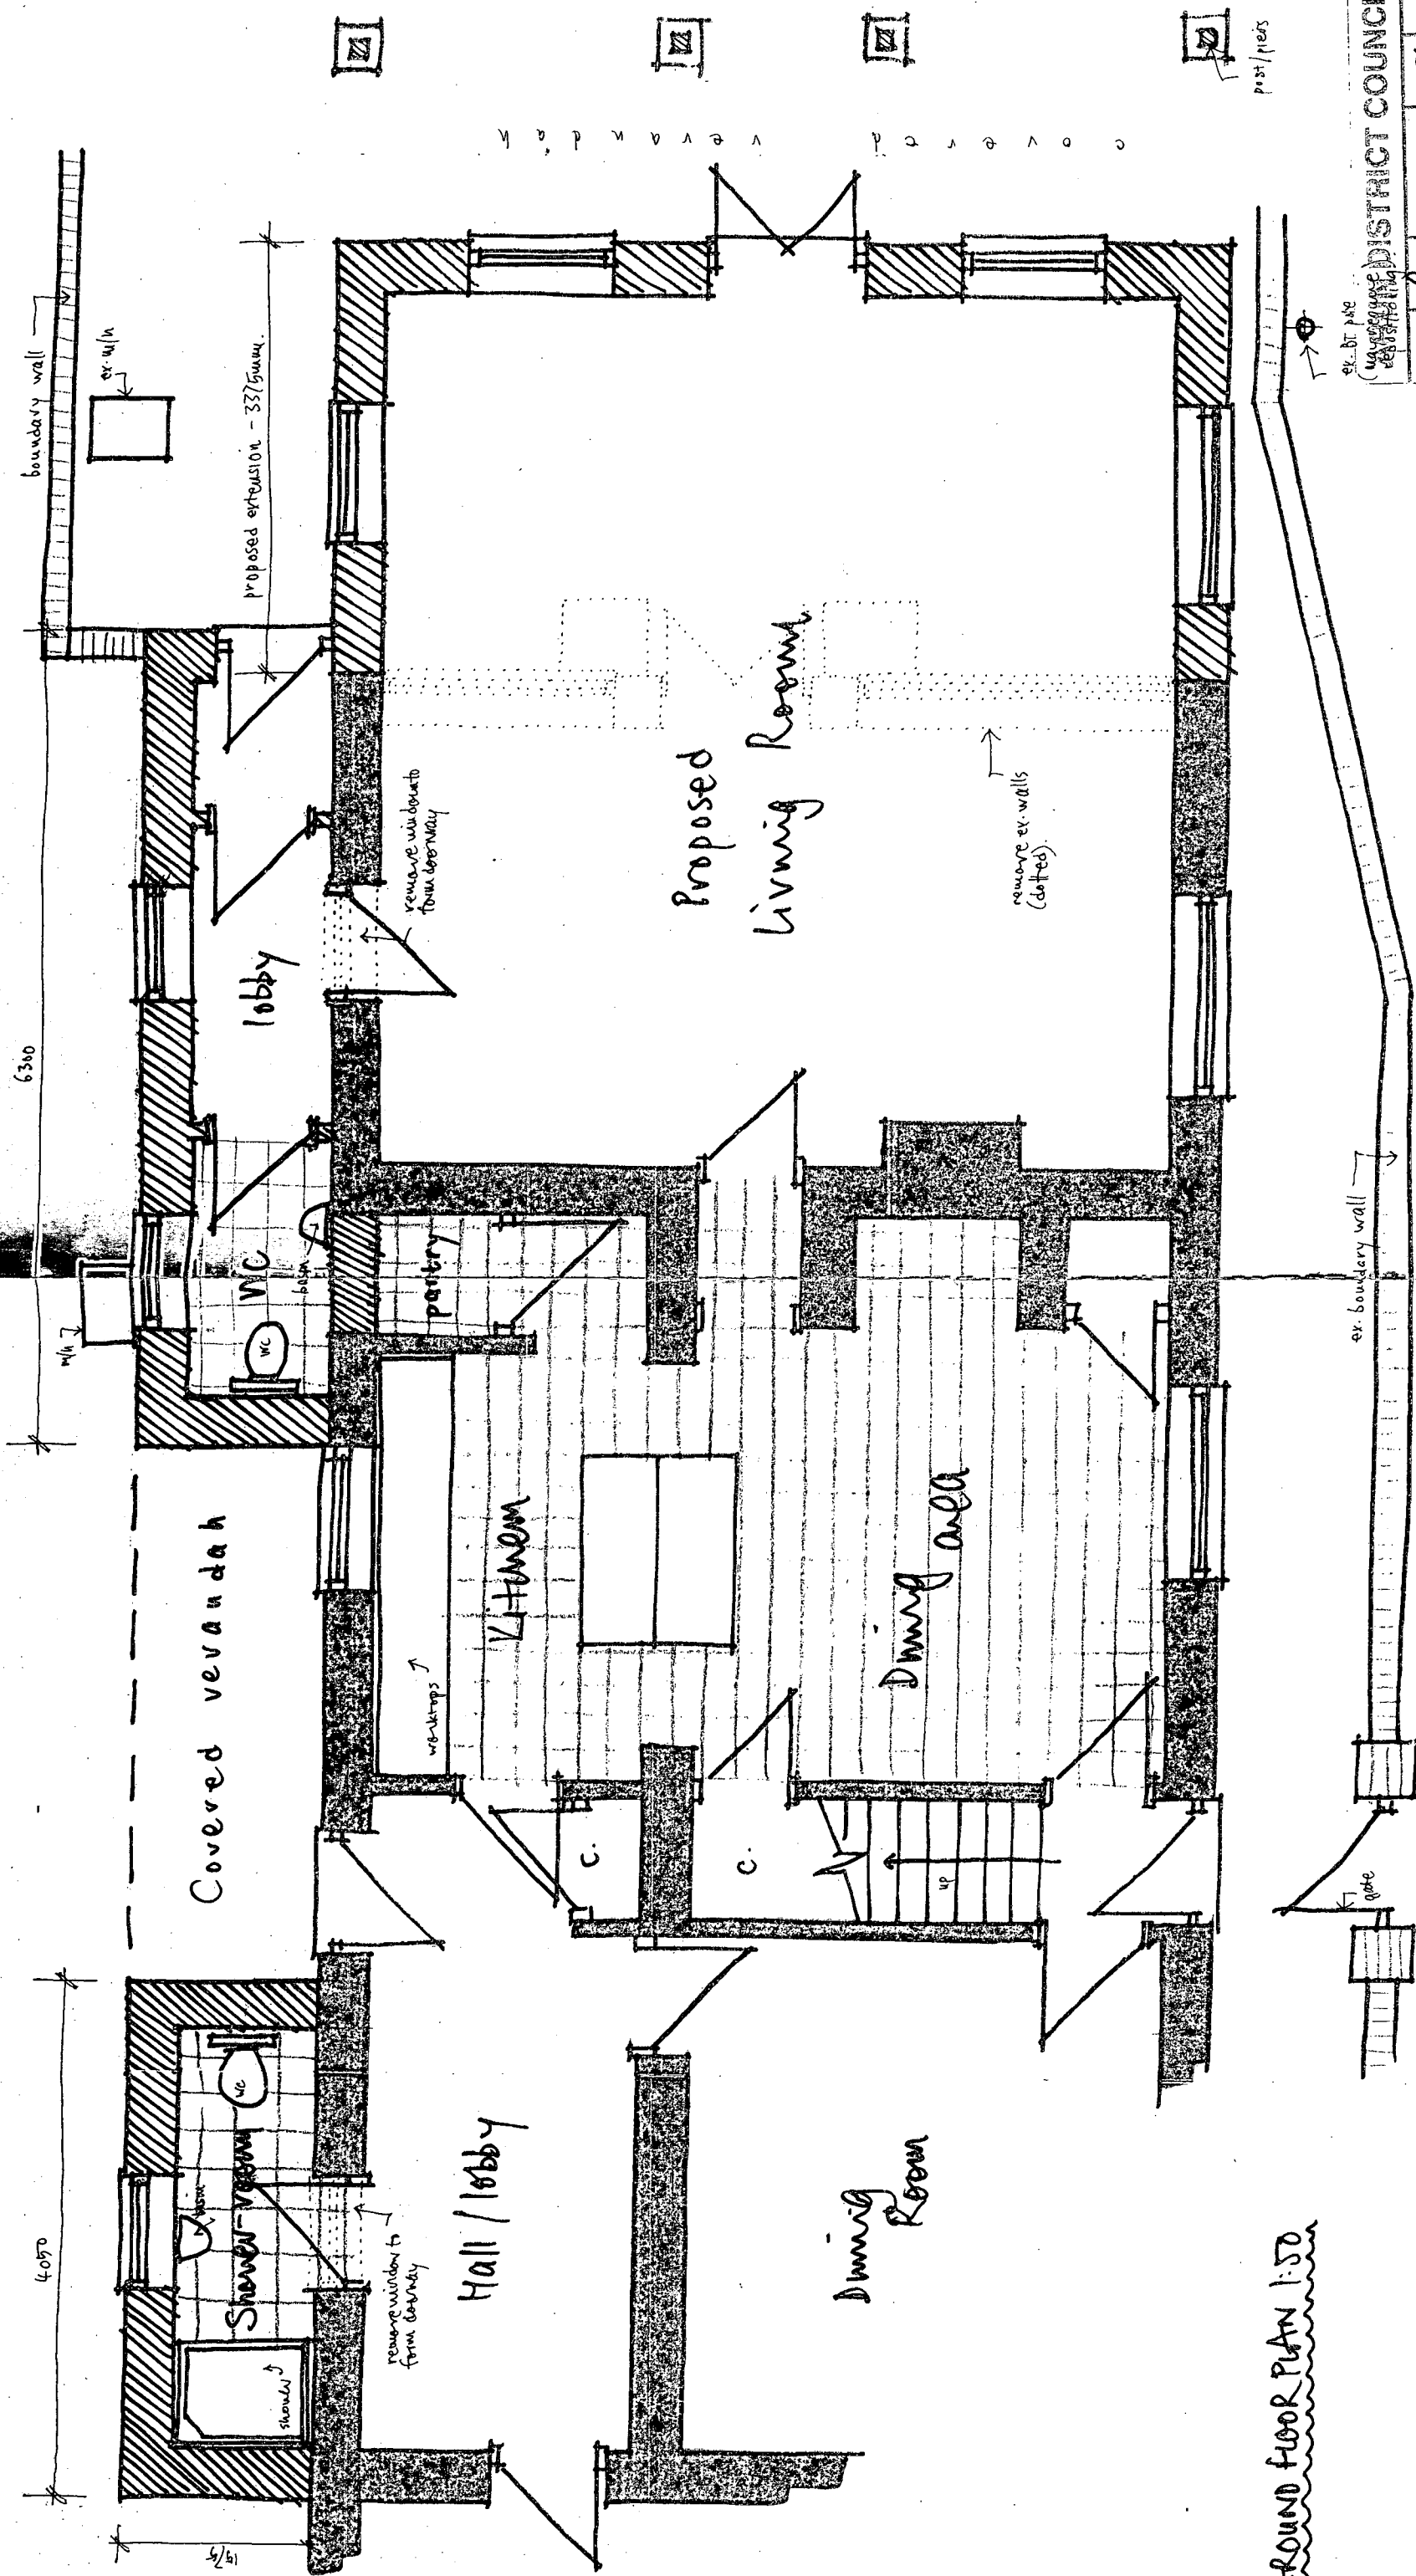

GROUND FLOOR PLAN 1:50

ARUN DISTRICT COUNCIL
No. R 80 08
SUBSTITUTION
09 MAY 2008
Wayne Gander MCI/AT
Architectural Technologist
98 Durrington Lane
Heworthville
West Sussex BN13 2RQ
Tel/Fax 01903 694817

PAUL
COTTAGE, 62 ASH LANE, RUSTINGTON
Proposals 03 B
March 2008

B: covered verandah added 8/5/08
Revisions - A: layout updated 7/3/08.