


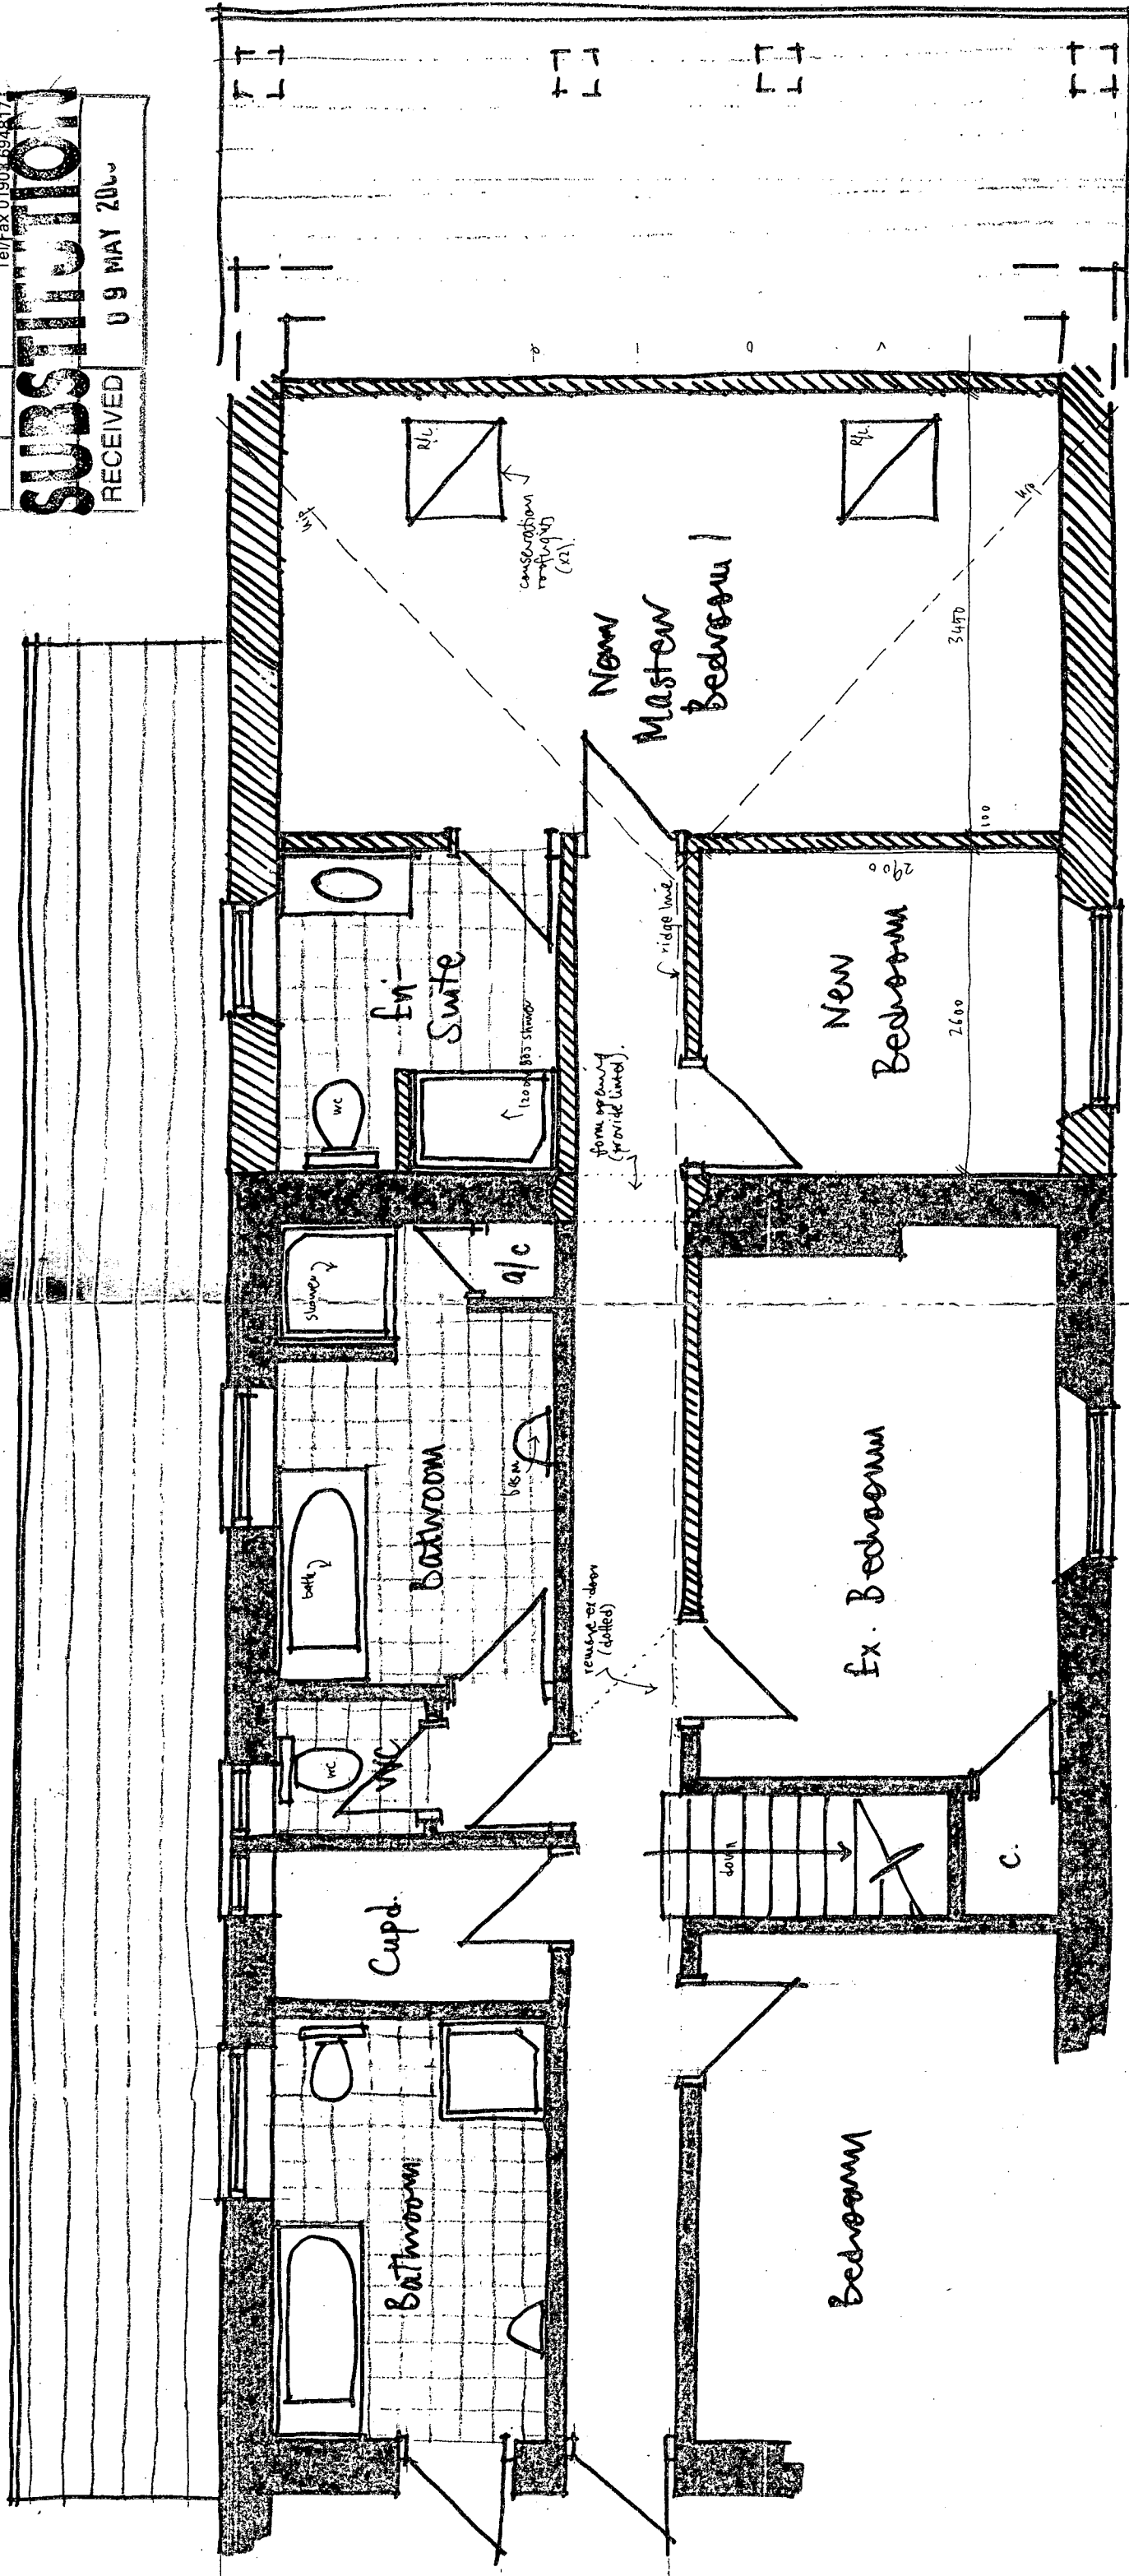

1st Floor PLAN (part) 1:50

'PAUM COTTAGE', 62 ASH AVE, RUSTINGTON
Proposals 04 B March 2008

8 - layout updates 8/5/08

Revisions A - layout updates 7/3/08