


ARUN DISTRICT COUNCIL
Wayne Gander, MCAT
Architectural Technologist
98 Durrington Lane
Worthing
West Sussex BN13 2RQ
Tel/Fax 01903 694817

No. R 8

REVISIONS
0-8 MAY 2008


PROPOSED ELEVATIONS 1:100

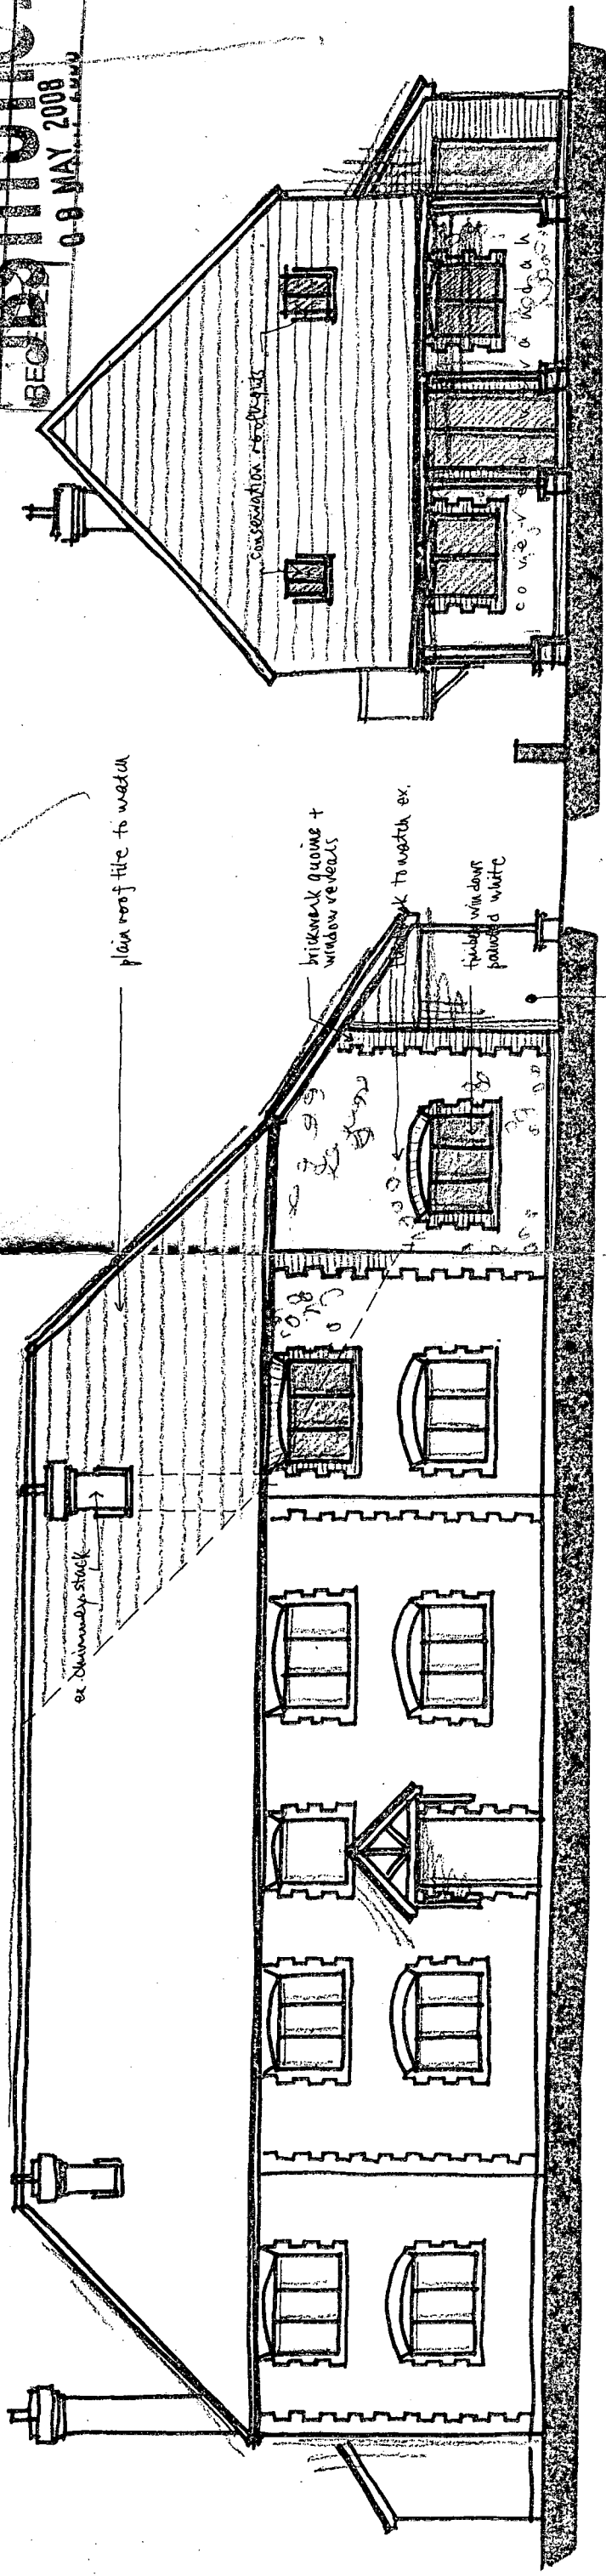

FRONT

outline of existing building shown dotted.

SIDE

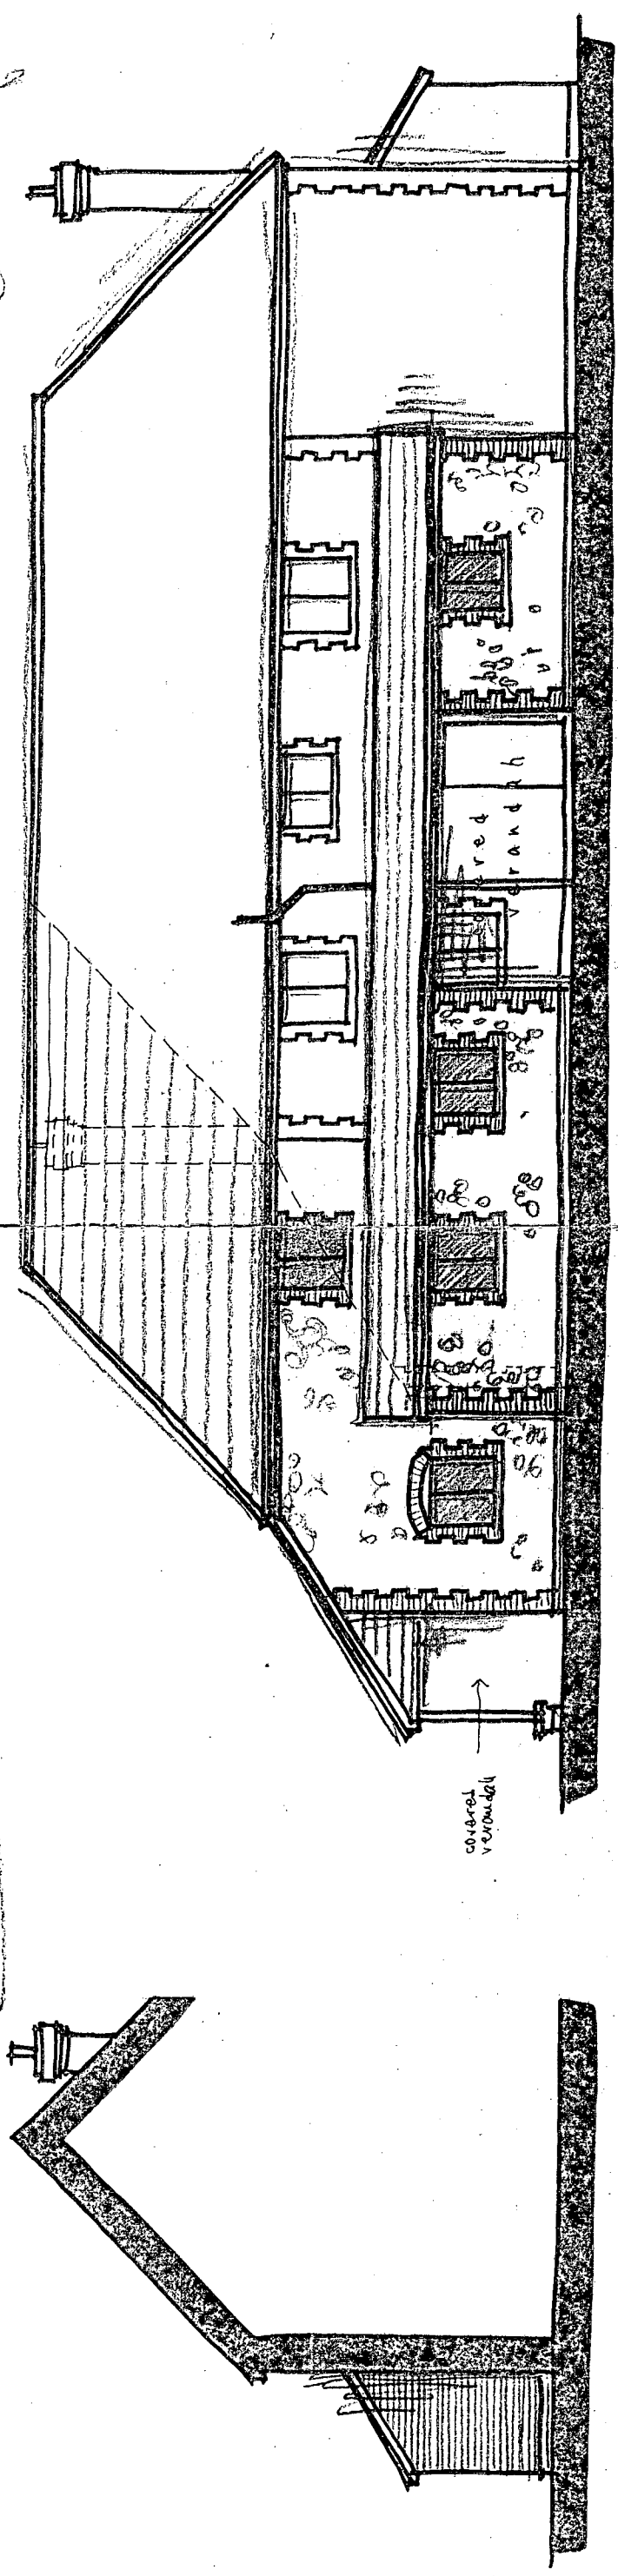

REAR - outline of ex. building shown dotted.

PAUM COTTAGE, 62 ASH AVE, RUSTINGTON

Proposals 04 B

Jan. 2008

B - 'cut-side' roof design incorporates 9/5/08
Revisions A - elevations updated 7/5/08