




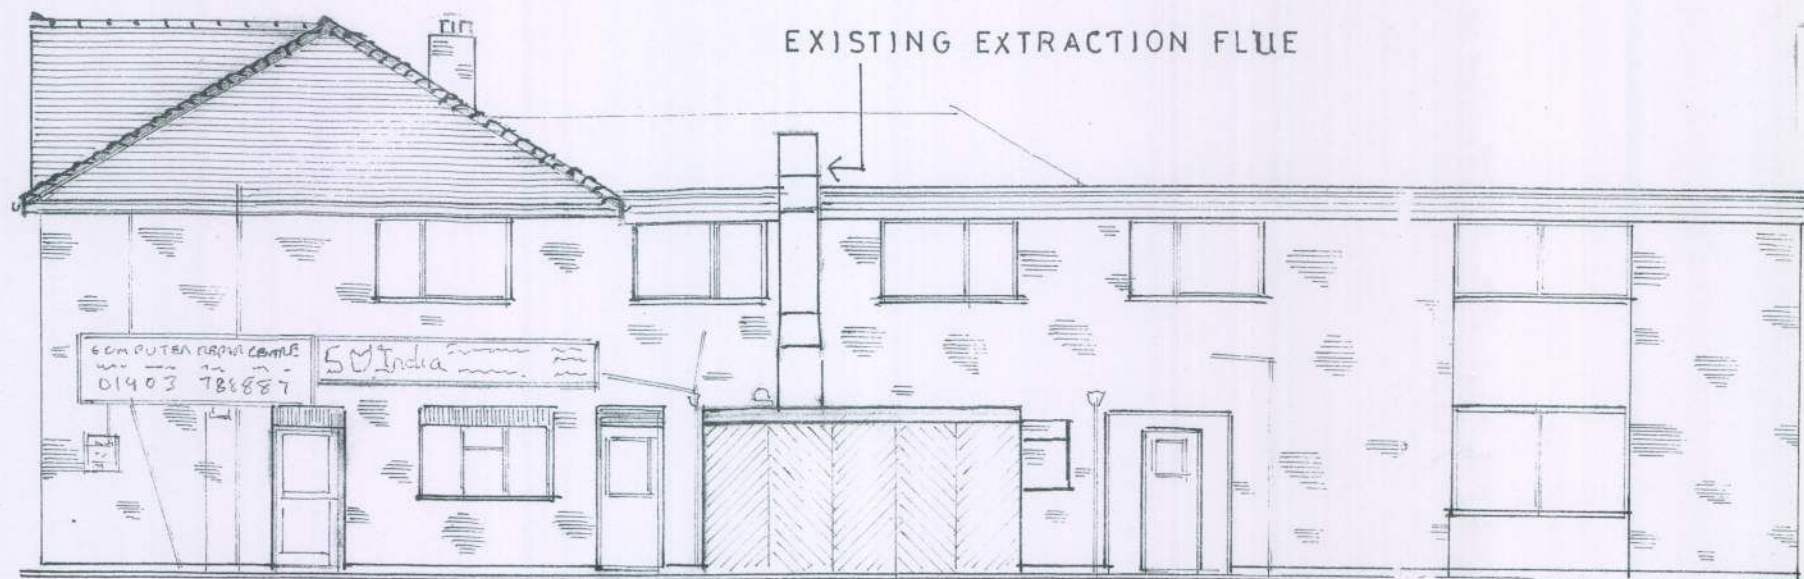


EXISTING NORTH VIEW 1:100

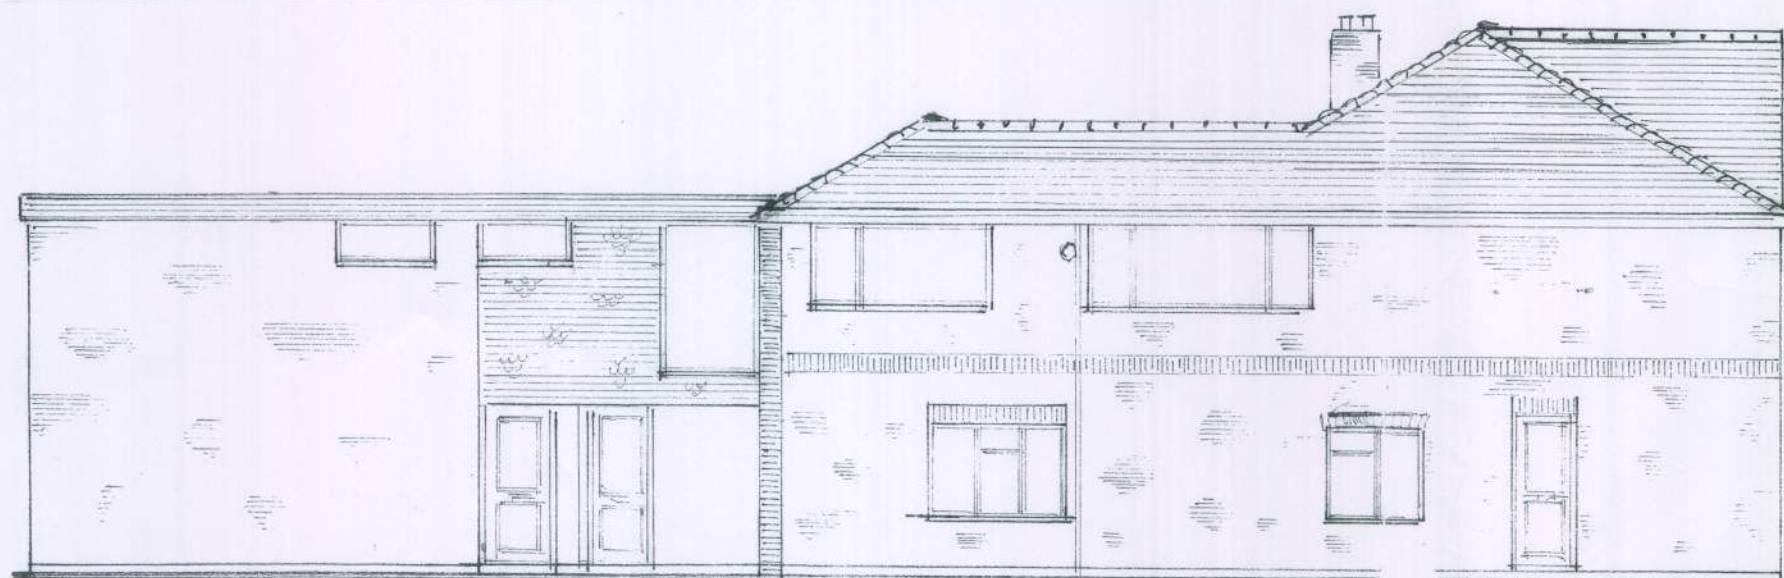

SOUTH VIEW 1:100

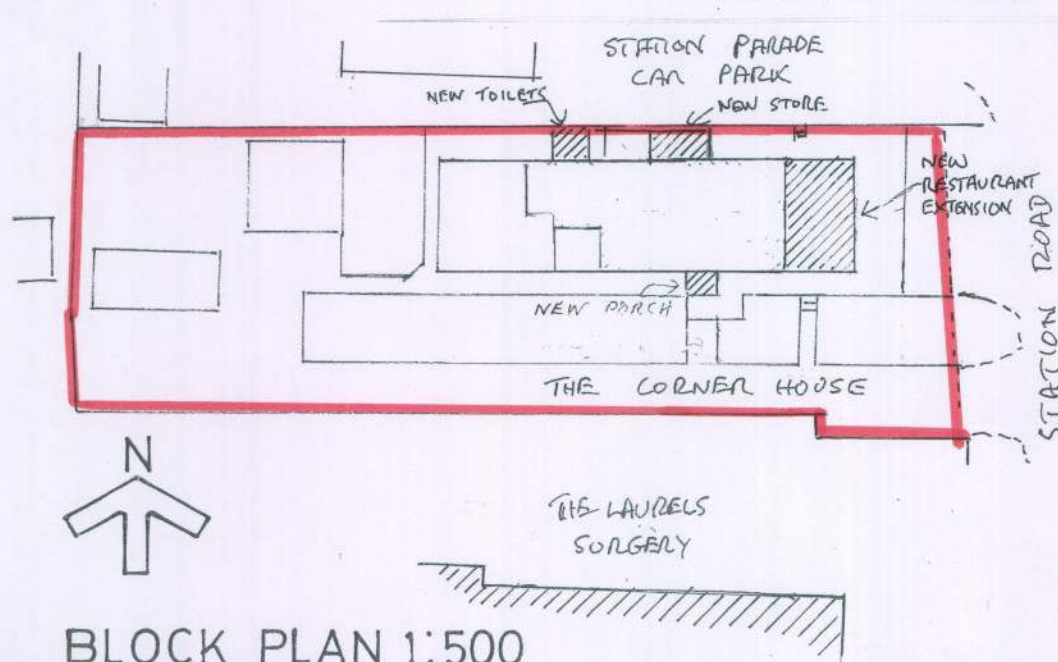

BLOCK PLAN 1:500

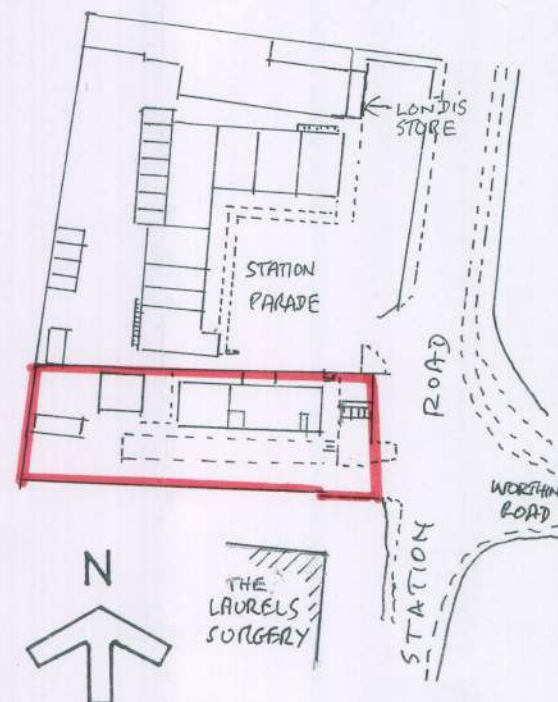

LOCATION PLAN 1:1250



EXISTING EAST VIEW 1:100



EXISTING WEST VIEW 1:100

THE CORNER HOUSE
STATION ROAD
RUSTINGTON BN16 3AF

PROPOSED EXTENSIONS

PETER D. KING F.R.I.C.S.
CHARTERED SURVEYOR
41a Beach Road
Littlehampton BN17 5JA

17.03.2010
22/03/2010
09/04/2010

DRAWING 2