




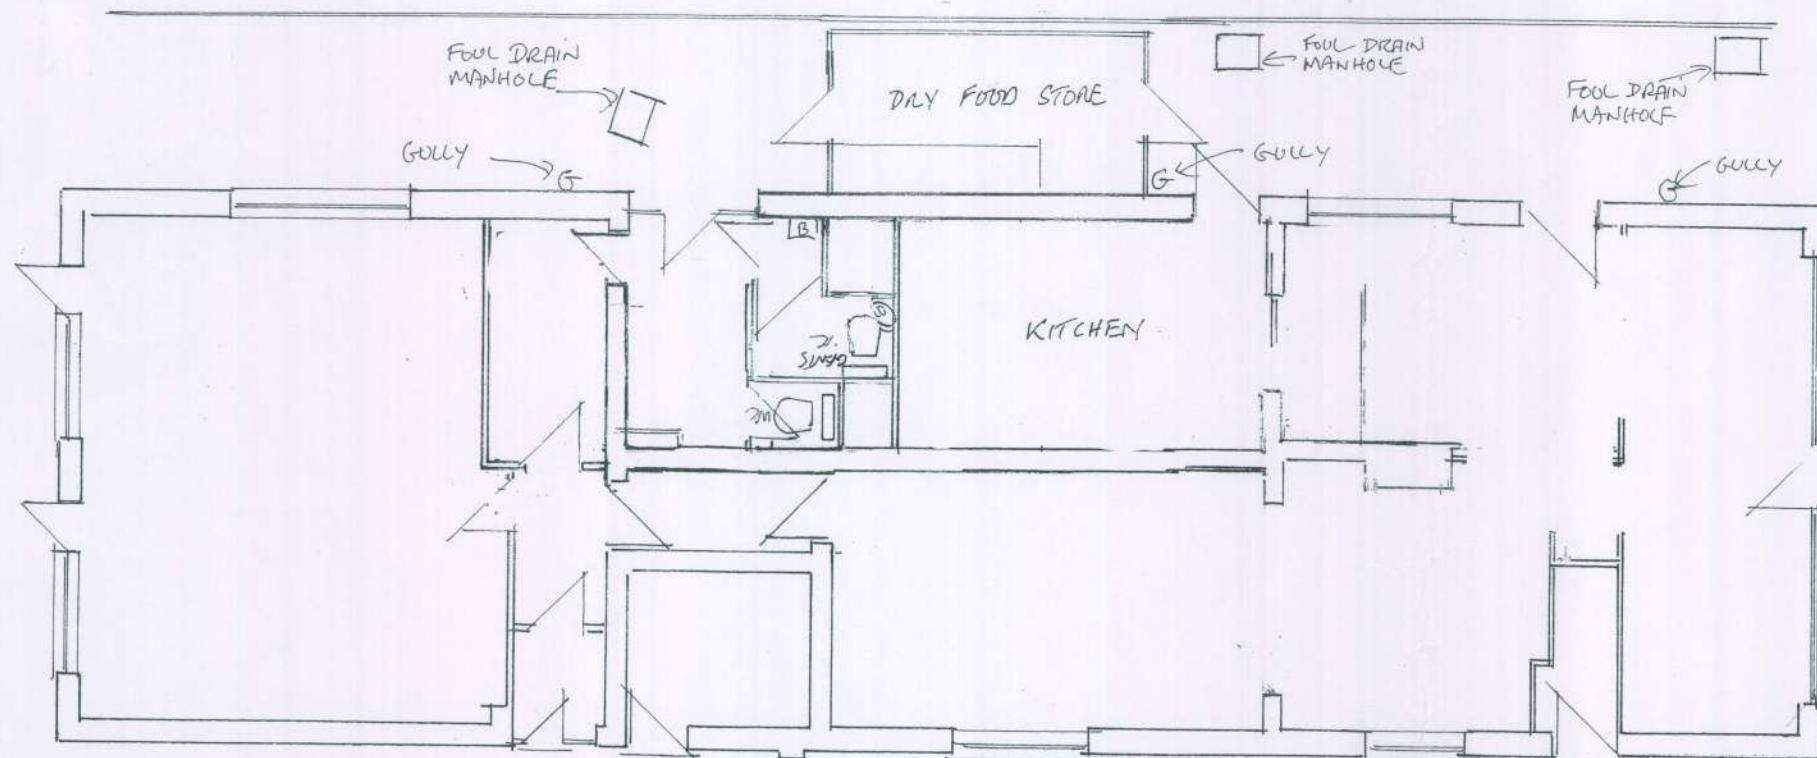


EXISTING GROUND FLOOR PLAN 1:100

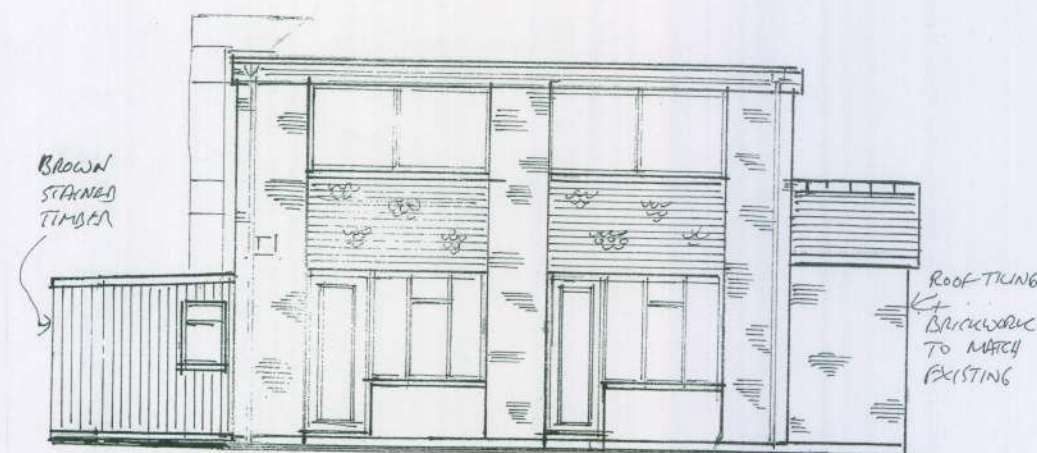


PROPOSED WEST VIEW 1:100

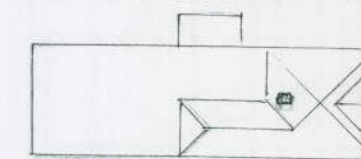

EXISTING ROOF PLAN 1:500

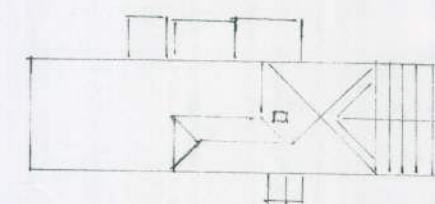

PROPOSED ROOF PLAN 1:500

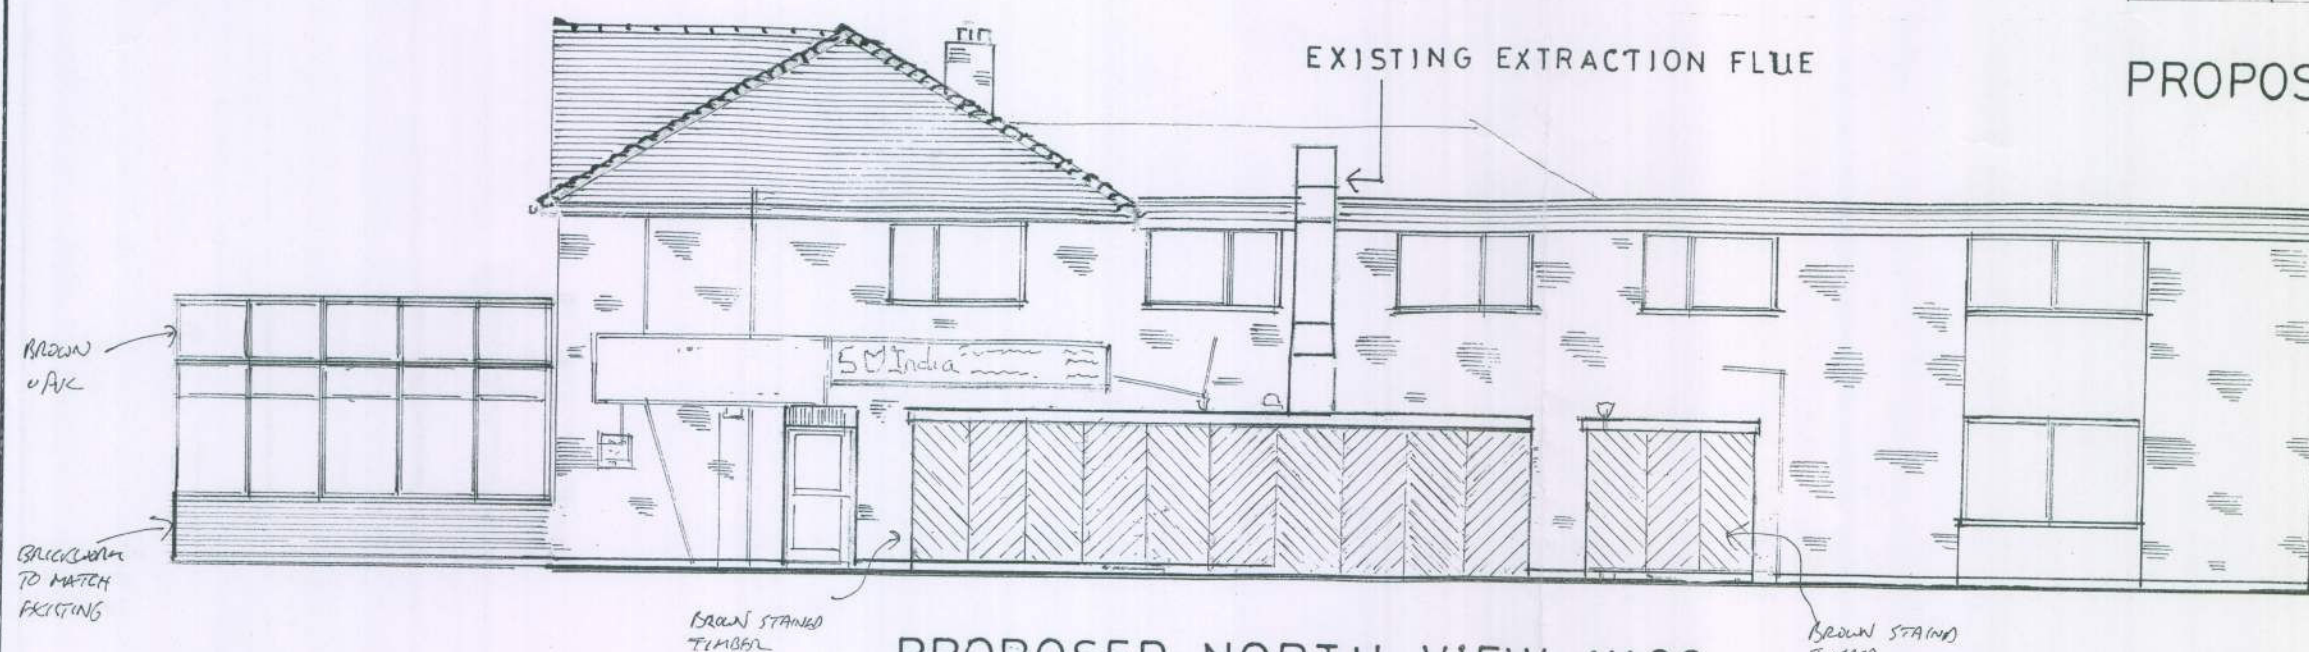

PROPOSED NORTH VIEW 1:100

ARUN DISTRICT COUNCIL				
No.	R	80	6	
RECEIVED				

THE CORNER HOUSE
STATION ROAD
RUSTINGTON BN16 3AF

PROPOSED EXTENSIONS

PETER D. KING F.R.I.C.S.
CHARTERED SURVEYOR
41a Beach Road
Littlehampton BN17 5JA

17.03.2010
22.03.2010
09/04/2010

DRAWING 3