



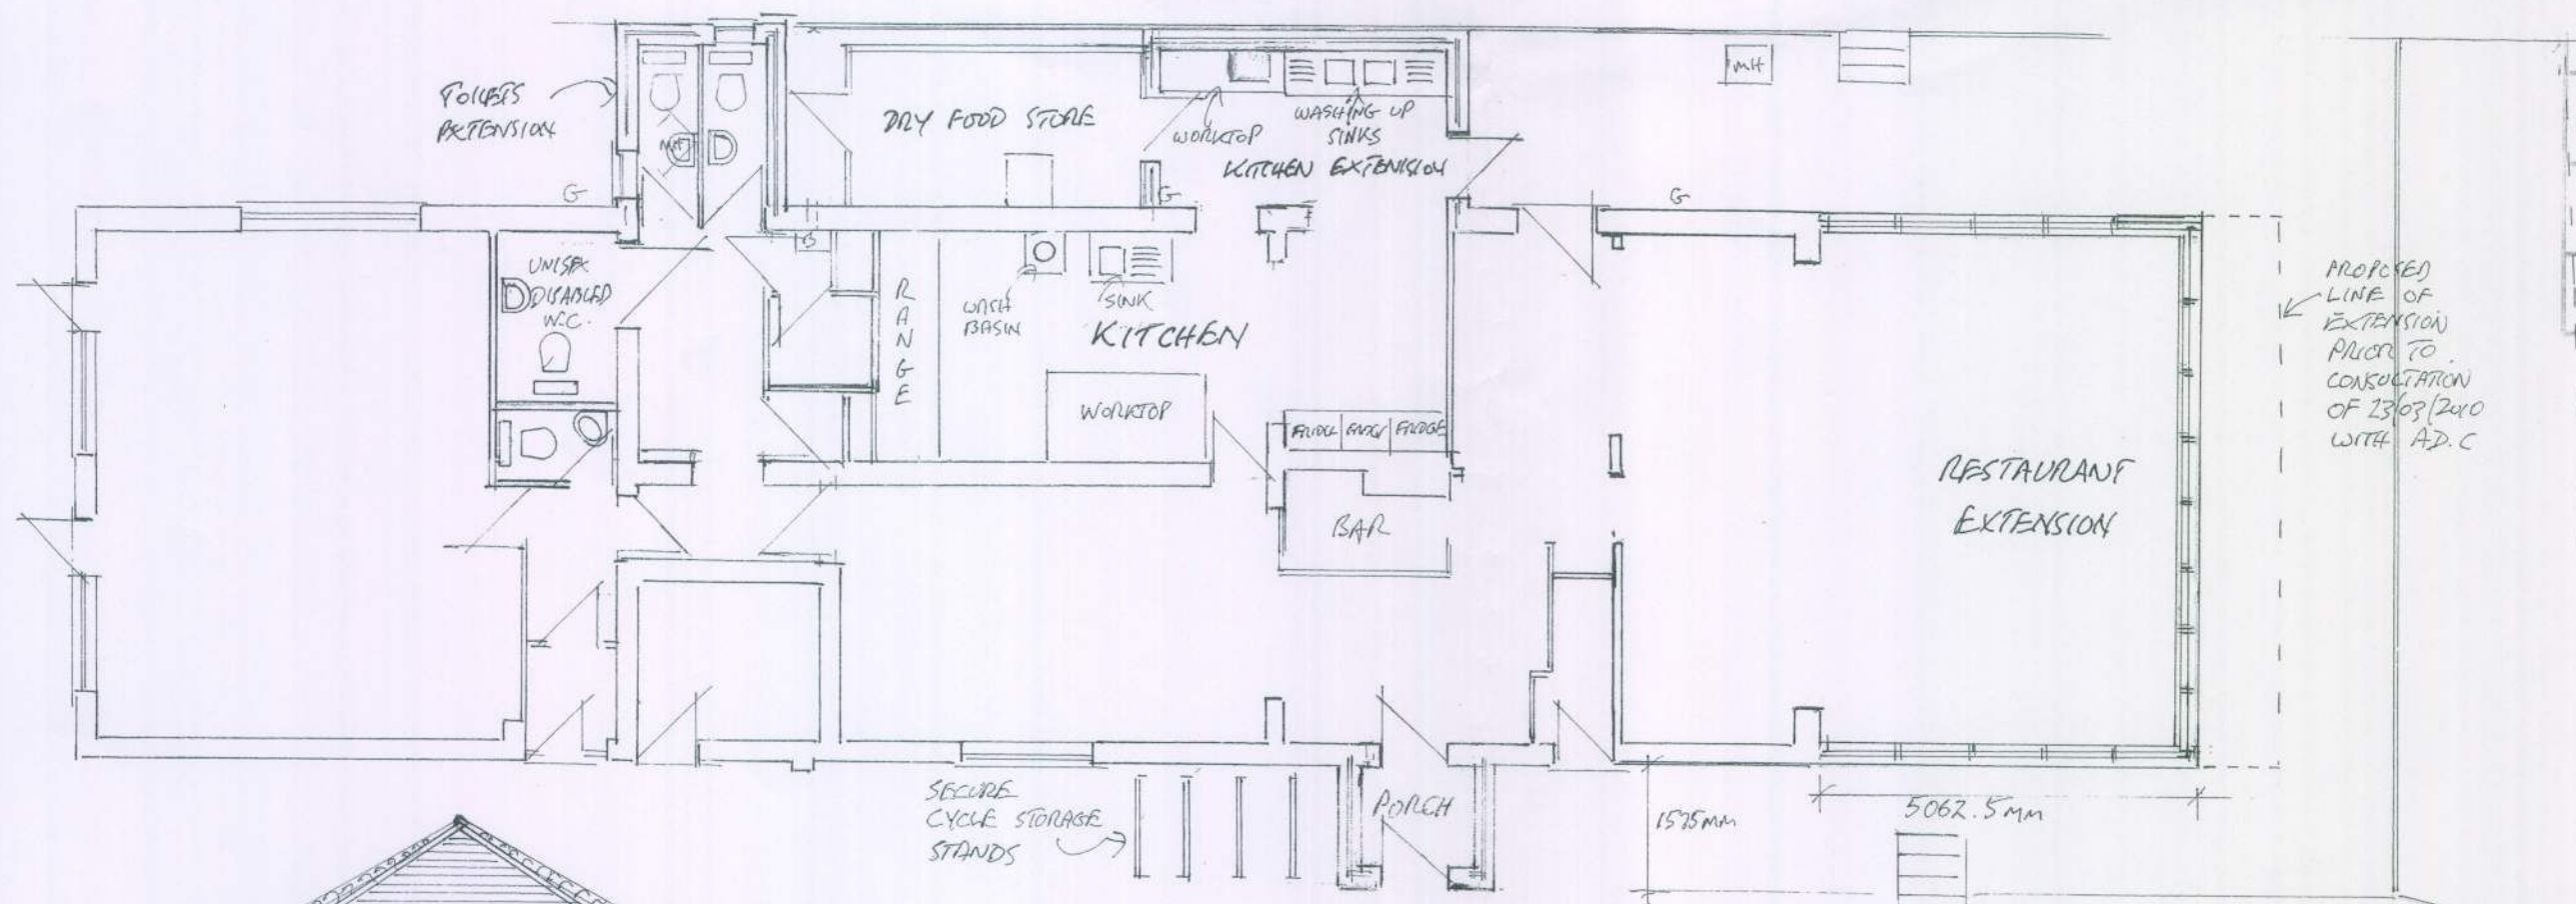

ARUN DISTRICT COUNCIL				
No.	R	80	10	
RECEIVED				

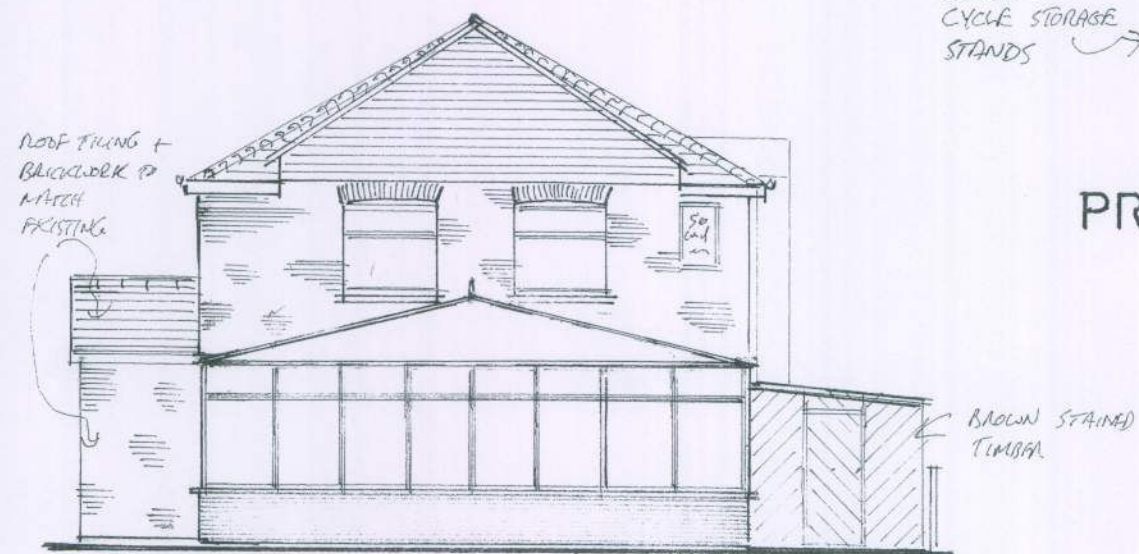

PROPOSED EAST VIEW 1:100



PROPOSED SOUTH VIEW 1:100

THE CORNER HOUSE STATION ROAD RUSTINGTON BN16 3AF	
PROPOSED EXTENSIONS	
PETER D. KING F.R.I.C.S. CHARTERED SURVEYOR 41a Beach Road Littlehampton BN17 5JA	
17.03.2010 22/03/2010 as per 13/03/10	DRAWING 1