

SEWER RECORDS PAGE 1 OF 2

103395




102818

O.S. REF. TQ0603SW	Drawn by: goswama	The positions of pipes shown on this plan are believed to be correct, but Southern Water Services Ltd accept no responsibility in the event of inaccuracy. The actual positions should be determined on site. WARNING: B&C pipes are constructed of Best Portland Cement WARNING: Unbranded (UK) materials may include Best Portland Cement		
	Scale: 1:2500			
Title: 136421_New Road, Rustington BN	Date: 15/05/2012	Based upon Ordnance Survey Digital Data with the permission of the controller of H.M.S.O. Crown Copyright Reserved Licence No. WU 298530.		

815505

503558

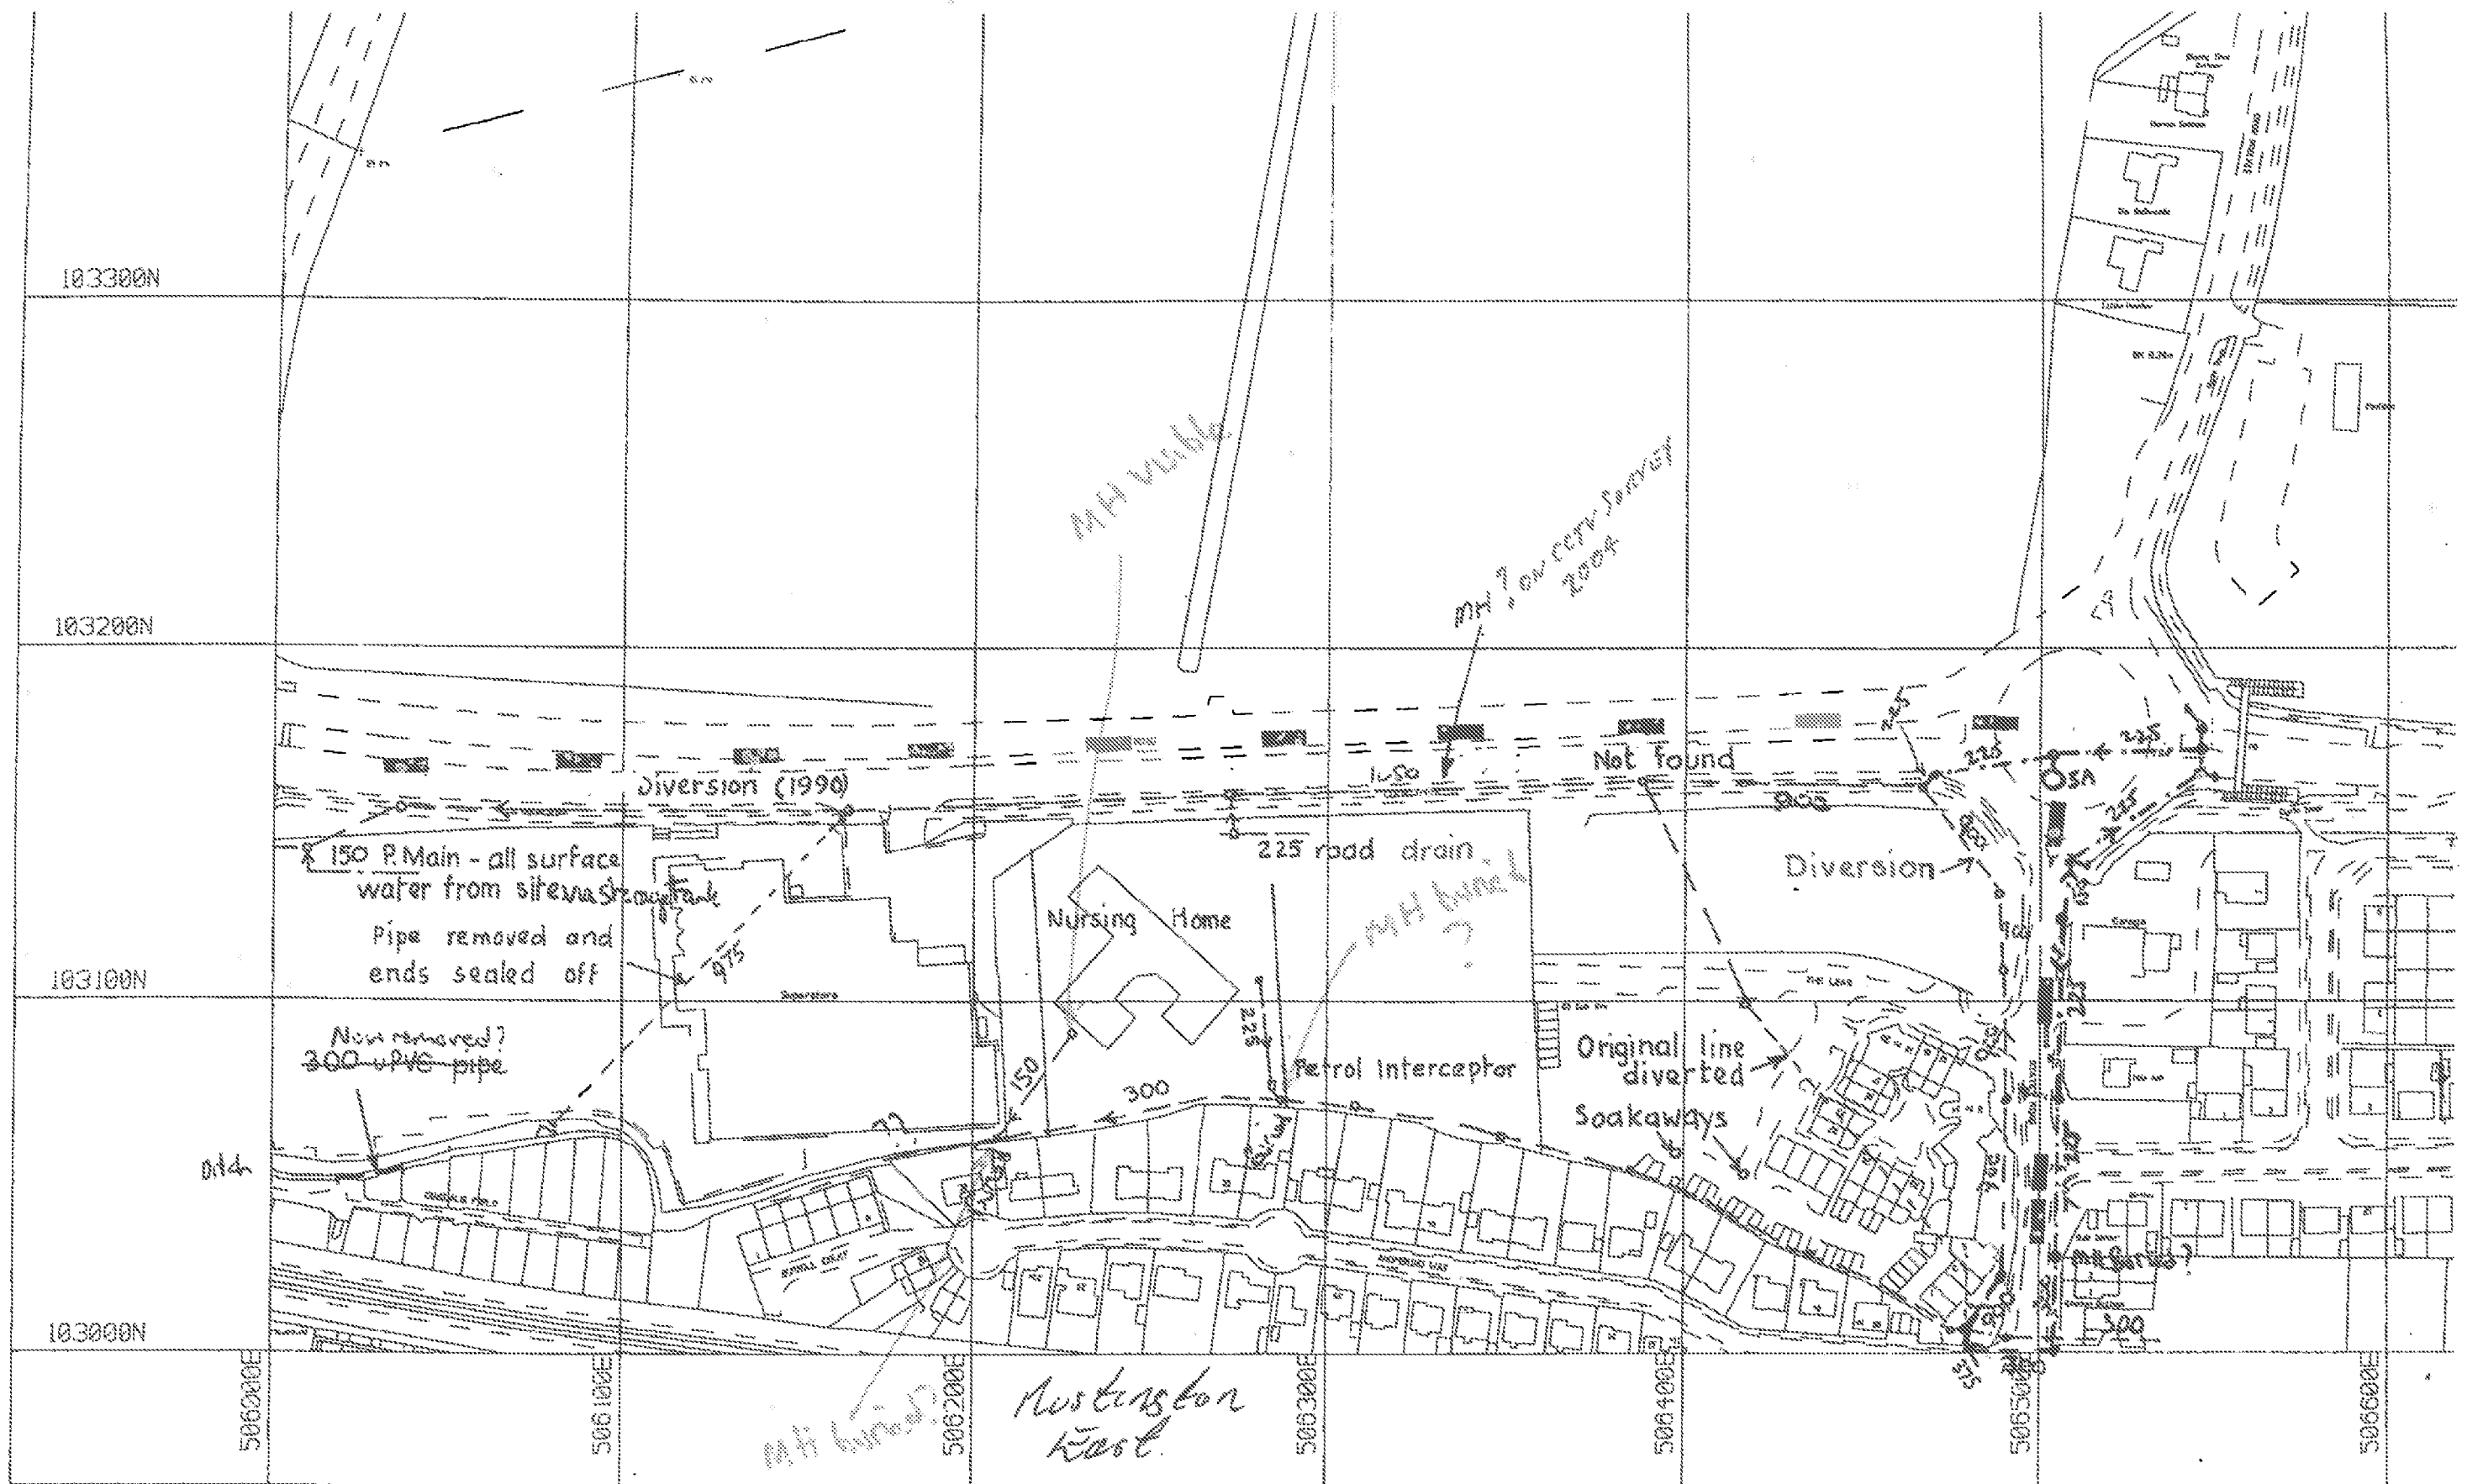

Rustington Parish