



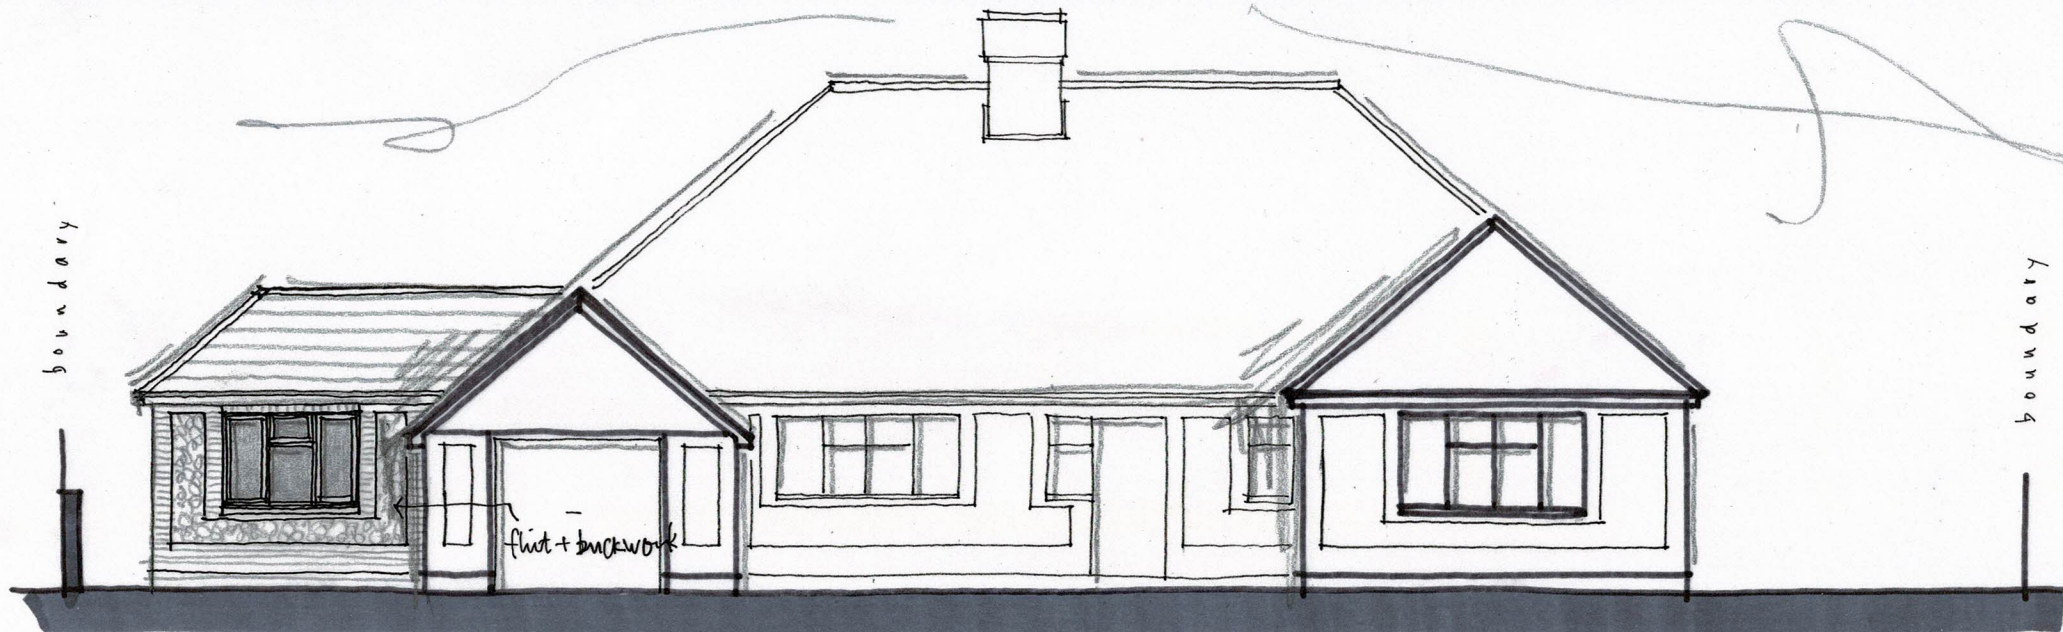

FRONT (n)

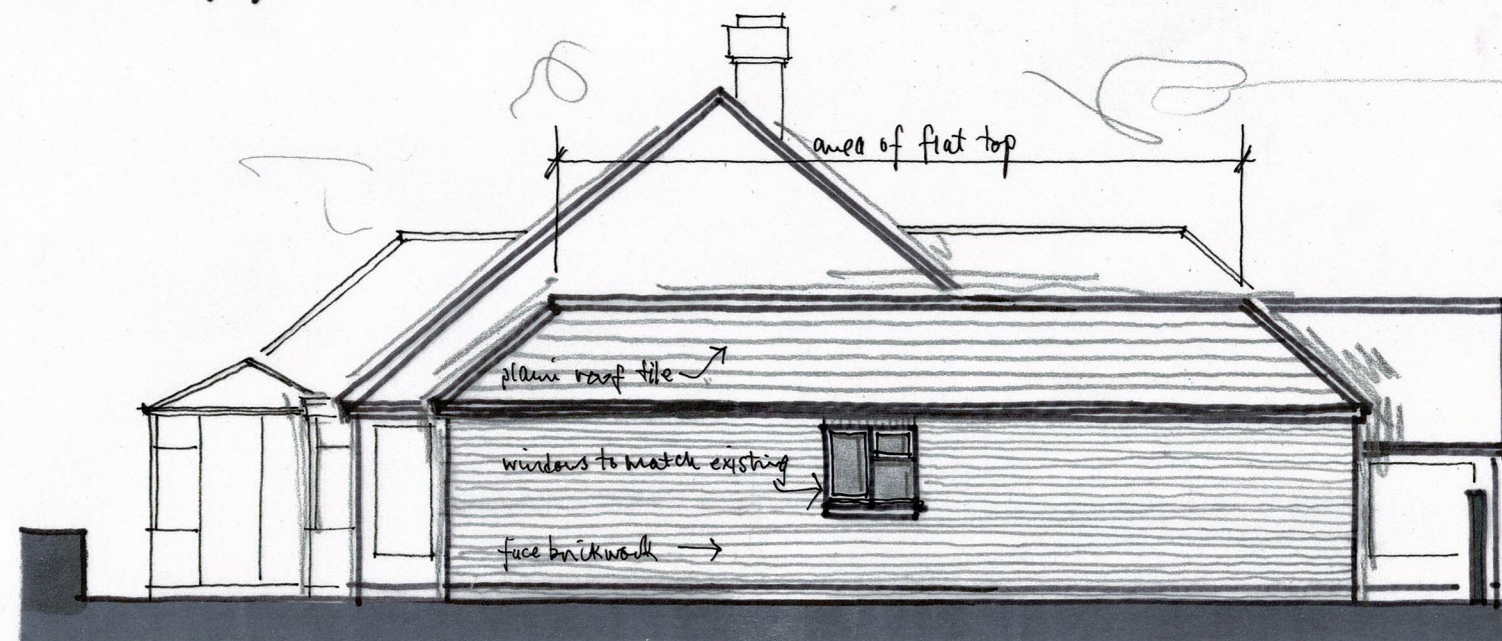


SIDE (e)



SIDE (w) ELEVATION 1:100 @ A3 / 1:50 @ A1

0 1 2 3 4 5m
metres

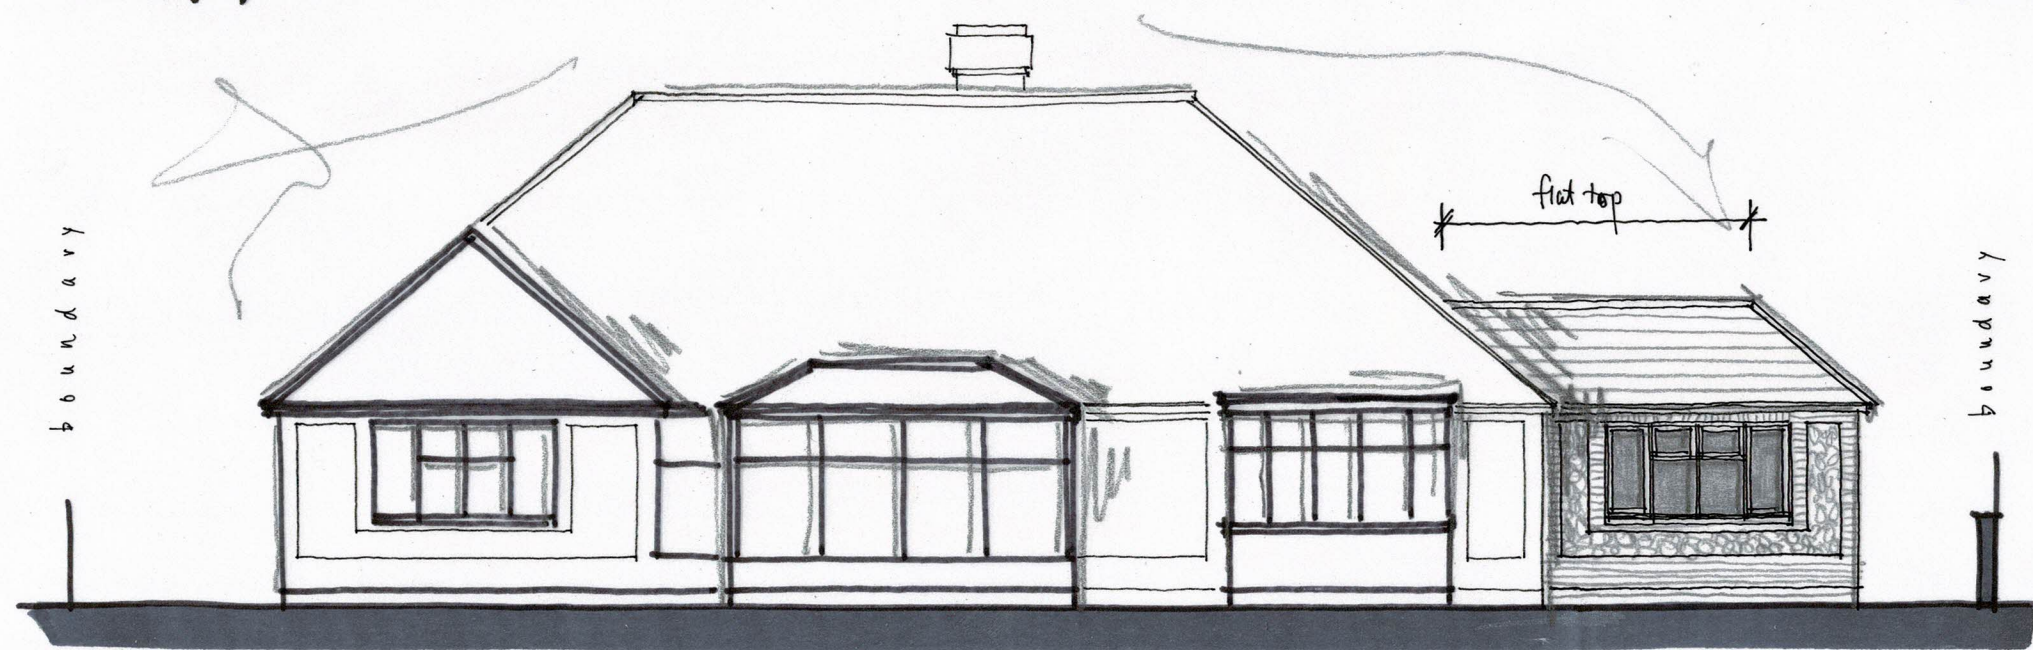

REAR (s)

55 THE STREET, RUSTINGTON

Proposals 04

March 2022