

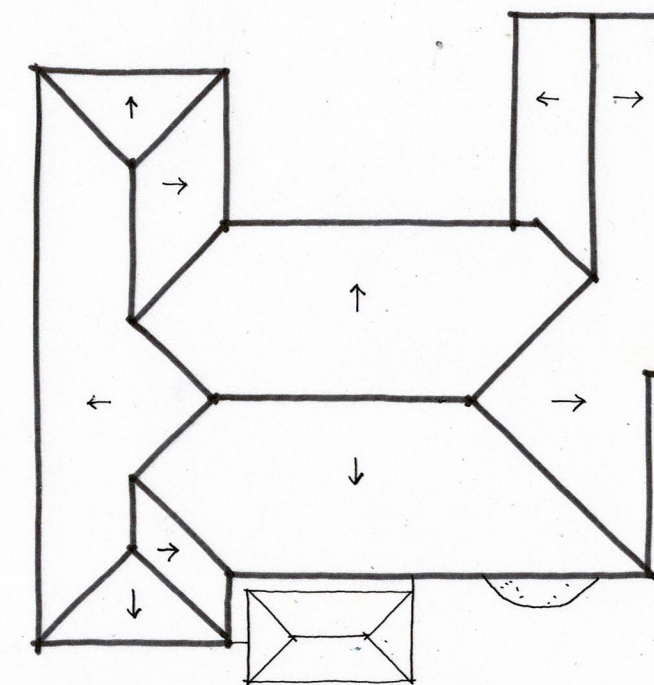


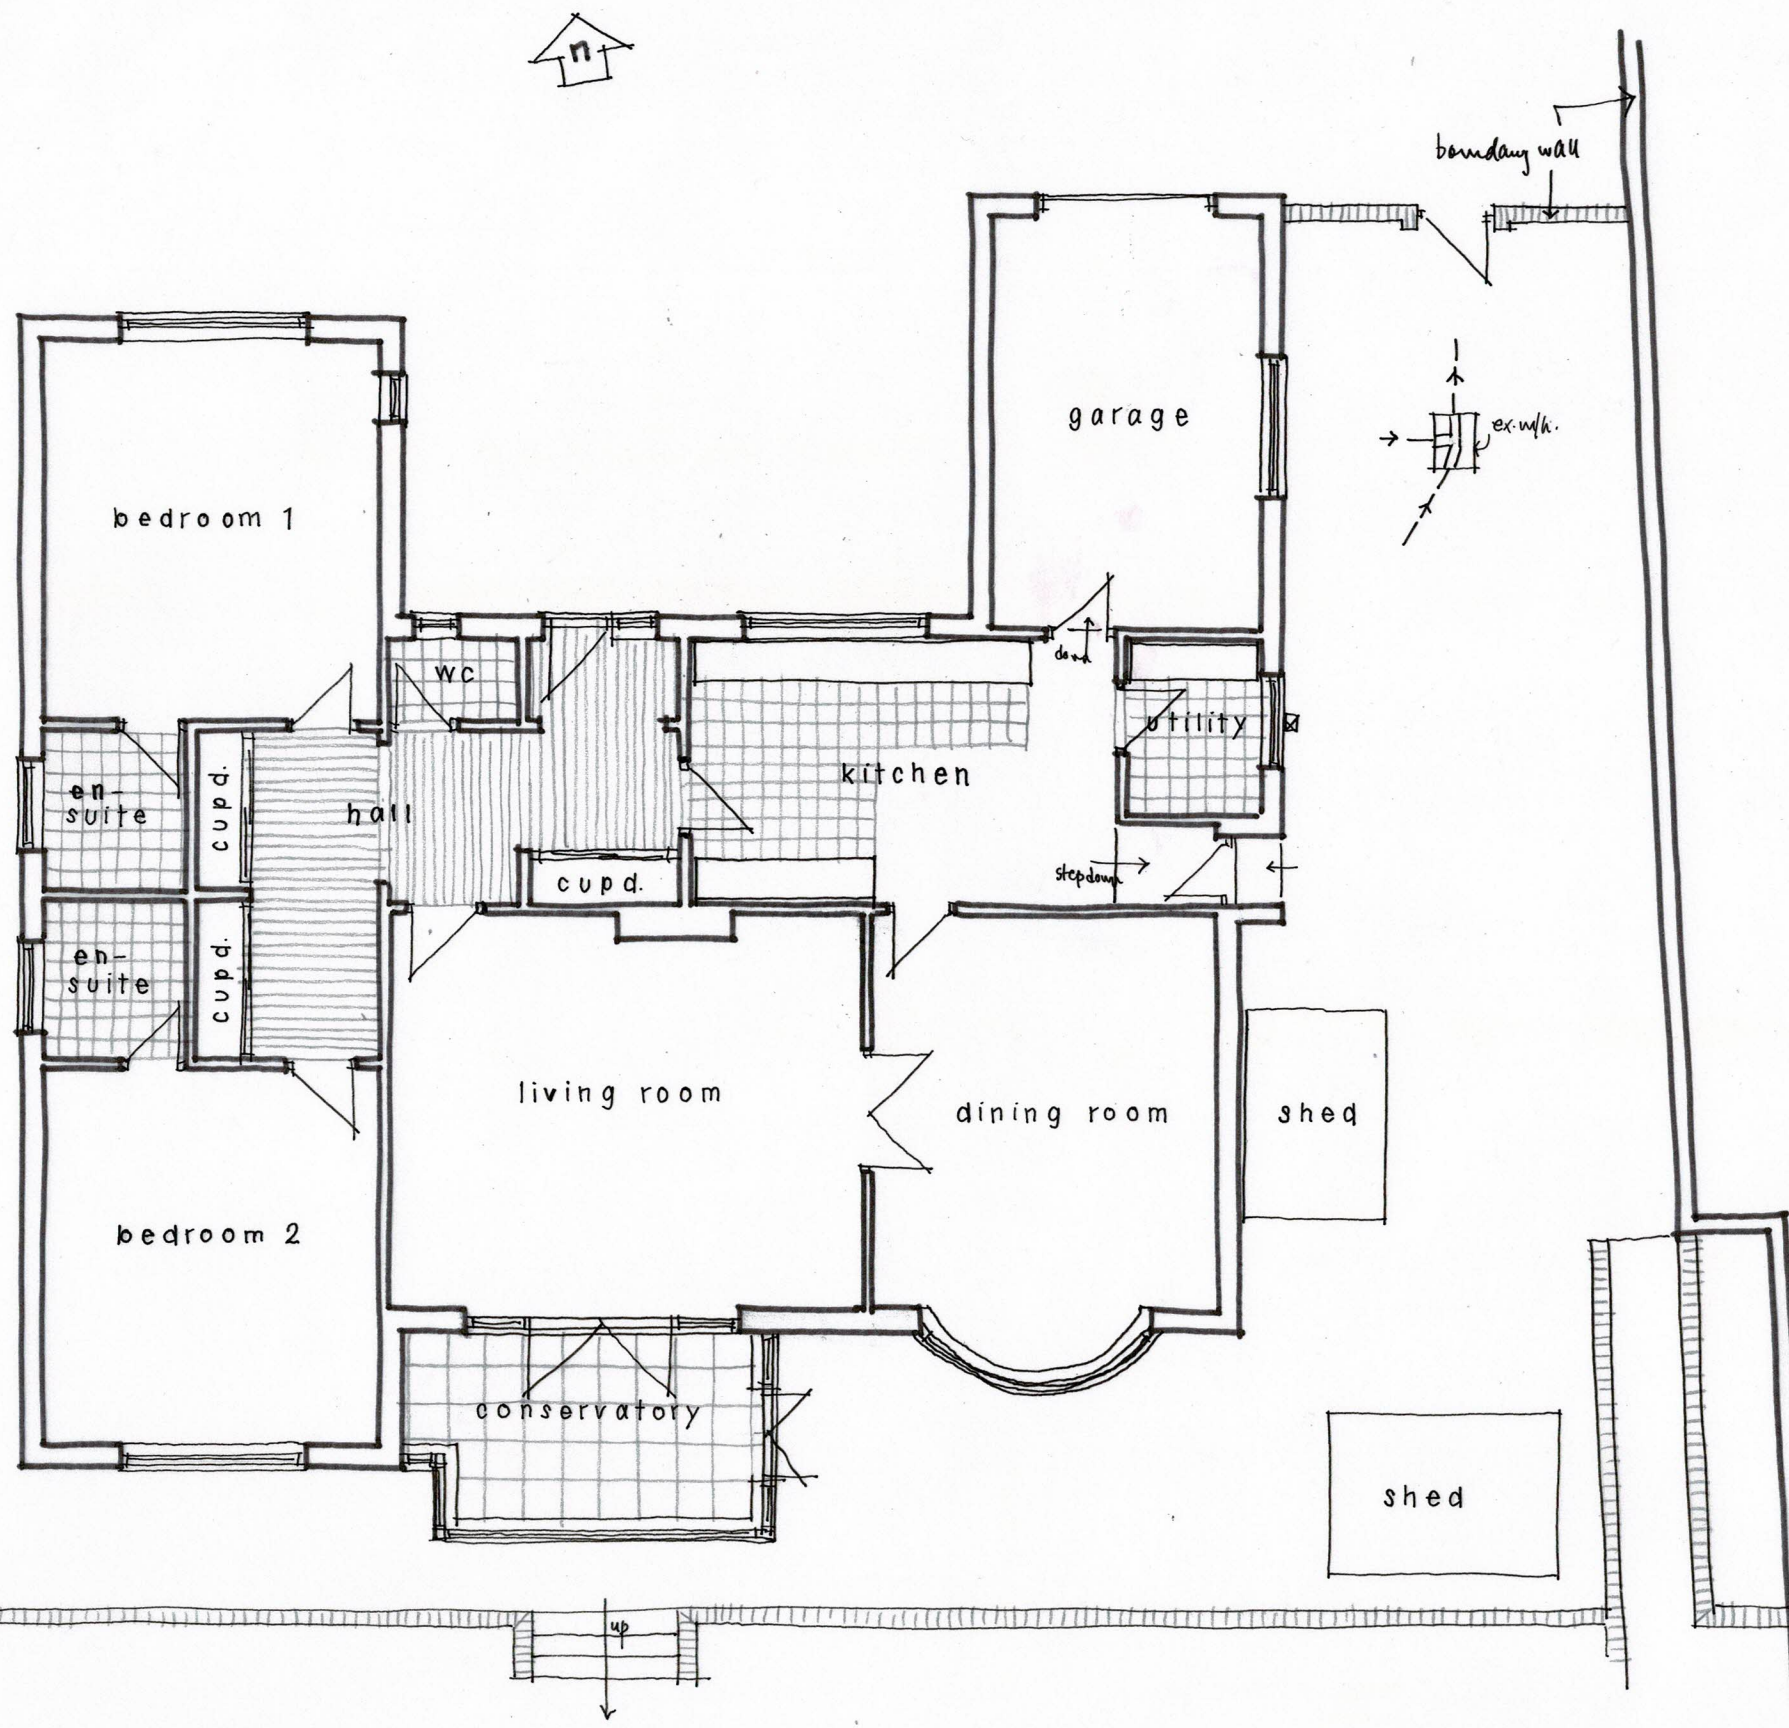

ROOF PLAN 1:200

GROUND FLOOR PLAN 1:100 @ A3 / 1:50 @ A1

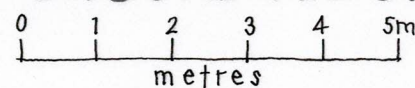

55 THE STREET, RUSTINGTON
Existing details 01

March 2022

Wayne Gander MCIAT
Architectural Technologist
98 Durrington Lane, Worthing
West Sussex BN13 2RQ
E : waynegander08@gmail.com