


 

From: alice.broomfield [REDACTED]

Sent: 20 May 2014 15:54

To: Cian Cronin

Cc: gary.morris

Subject: RE: R/82/14 - Planning application for the variation of conditions 2 and 11 of previously approved planning permission R/59/12 - relating to previously approved plans and parking/cycle spaces - WSCC highways and transport response dated 9th May 2014.

Dear Cian,

Thank you for your email. As requested, please see below further information to allow West Sussex County Council to evaluate application R/82/14.

With regard to points 1-6, we consider that the requested information is not necessary for an application of this scale. This application seeks to clarify the existing situation and given that the store has been through its busiest trading periods of the year since opening, (Christmas and Easter) with both colleagues and customers using the 551 spaces with no reported issues or queuing, this provides adequate justification that sufficient parking is available for both customers and staff.

7. Sainsbury's transport consultant has confirmed that the parking surveys undertaken did not separate staff and customer parking instead focussing on the overall accumulation and therefore the assessment of parking capacity in the submitted report takes into account all vehicles for robustness.
8. The submitted plan CHQ.11.9647 – PL05 E shows 50 cycle spaces. The attached plan (PL05 E – cycle spaces) highlights the no. of cycle spaces provided for clarity (44 cycles spaces and 6 additional cycle spaces to the west are highlighted).
9. As requested, attached drawing SSLRustington2.1/TK85 provides a track plot showing anticipated turning movements of a medium wheel base fire appliance.

I trust that this additional information is sufficient for West Sussex County Council to provide comment on the application.

Please contact me if you have any queries.

Kind regards,

Alice Broomfield
Assistant Town Planner

Please [Click Here](#) for our May edition of the Planning & Environment newsletter.

WYG
100 St John Street, London, EC1M 4EH

www.wyg.com

WYG Environment Planning Transport Limited. Registered in England number: 3050297. Registered Office: Arndale Court, Otley Road, Headingley, Leeds, West Yorkshire LS6 2UD VAT No: 431-0326-06



From: Cian Cronin [REDACTED]
Sent: 13 May 2014 13:04
To: alice.broomfield
Subject: FW: R/82/14 - Planning application for the variation of conditions 2 and 11 of previously approved planning permission R/59/12 - relating to previously approved plans and parking/cycle spaces - WSCC highways and transport response dated 9th May 2014.

Alice,

Please see consultation response below from West Sussex County Council requesting further information to allow them to evaluate the proposed variation of condition.

Could you please provide me with the information requested by Tuesday 20th of May.

Kind regards,

Cian

Cian Cronin MRTPI | Senior Planner (Strategic Development), Planning, Arun District Council | Location: First Floor, Arun Civic Centre,



From:

Tim Townsend [REDACTED]

Sent: 09 May 2014 15:47

To: Planning.Responses

Cc: Graham Tyler; Cian Cronin

Subject: R/82/14 - Planning application for the variation of conditions 2 and 11 of previously approved planning permission R/59/12 - relating to previously approved plans and parking/cycle spaces - WSCC highways and transport response dated 9th May 2014.

Dear Arun Planning Dept.,

Please find attached WSCC highways and transport comments in response to the above planning application.

Should anyone receiving this email wish to discuss it, please do not hesitate to contact me.


Thank you.


Tim Townsend | Senior Planner, Planning Applications - Strategic Development, West Sussex County Council

This email and any attachments are confidential and intended solely for the persons addressed. If it has come to you in error please reply to advise us but you should not read it, copy it, show it to anyone else nor make any other use of its content. West Sussex County Council takes steps to ensure emails and attachments are virus-free but you should carry out your own checks before opening any attachment.

***** IMPORTANT NOTICE: This e-mail is intended exclusively for the addressee and may contain information that is confidential and/or privileged. If you are not the intended recipient (or authorised to receive it for the addressee), please notify the sender and delete the e-mail immediately; using, copying, or disclosing it to anyone else, is strictly prohibited and may be unlawful. Any views, opinions or options presented are solely those of the author and do not necessarily represent those of Arun District Council. The information in this e-mail may be subject to public disclosure under the Freedom of Information Act 2000, therefore we cannot guarantee that we will not provide the whole or part of this e-mail to a third party. The Council reserves the right to monitor e-mails in accordance with relevant legislation. Whilst outgoing e-mails are checked for viruses, we cannot guarantee this e-mail is virus-free or has not been intercepted or changed and we do not accept liability for any damage caused. Any reference to "e-mail" in this disclaimer includes any attachments. ***** <http://www.arun.gov.uk> : NLPG UPRN 100062237016 : DX 57406 Littlehampton

This message contains confidential information and is intended only for the recipient. If you are not the recipient you should not disseminate, distribute or copy this e-mail. Please notify the sender immediately by e-mail if you have received this e-mail by mistake and delete this e-mail from your system. E-mail transmission cannot be guaranteed to be secure or error-free as information could be intercepted, corrupted, lost, destroyed, arrive late or incomplete, or contain viruses. The sender therefore does not accept liability for any errors or omissions in the contents of this message, which arise as a result of e-mail transmission. If verification is required please request a hard-copy version.

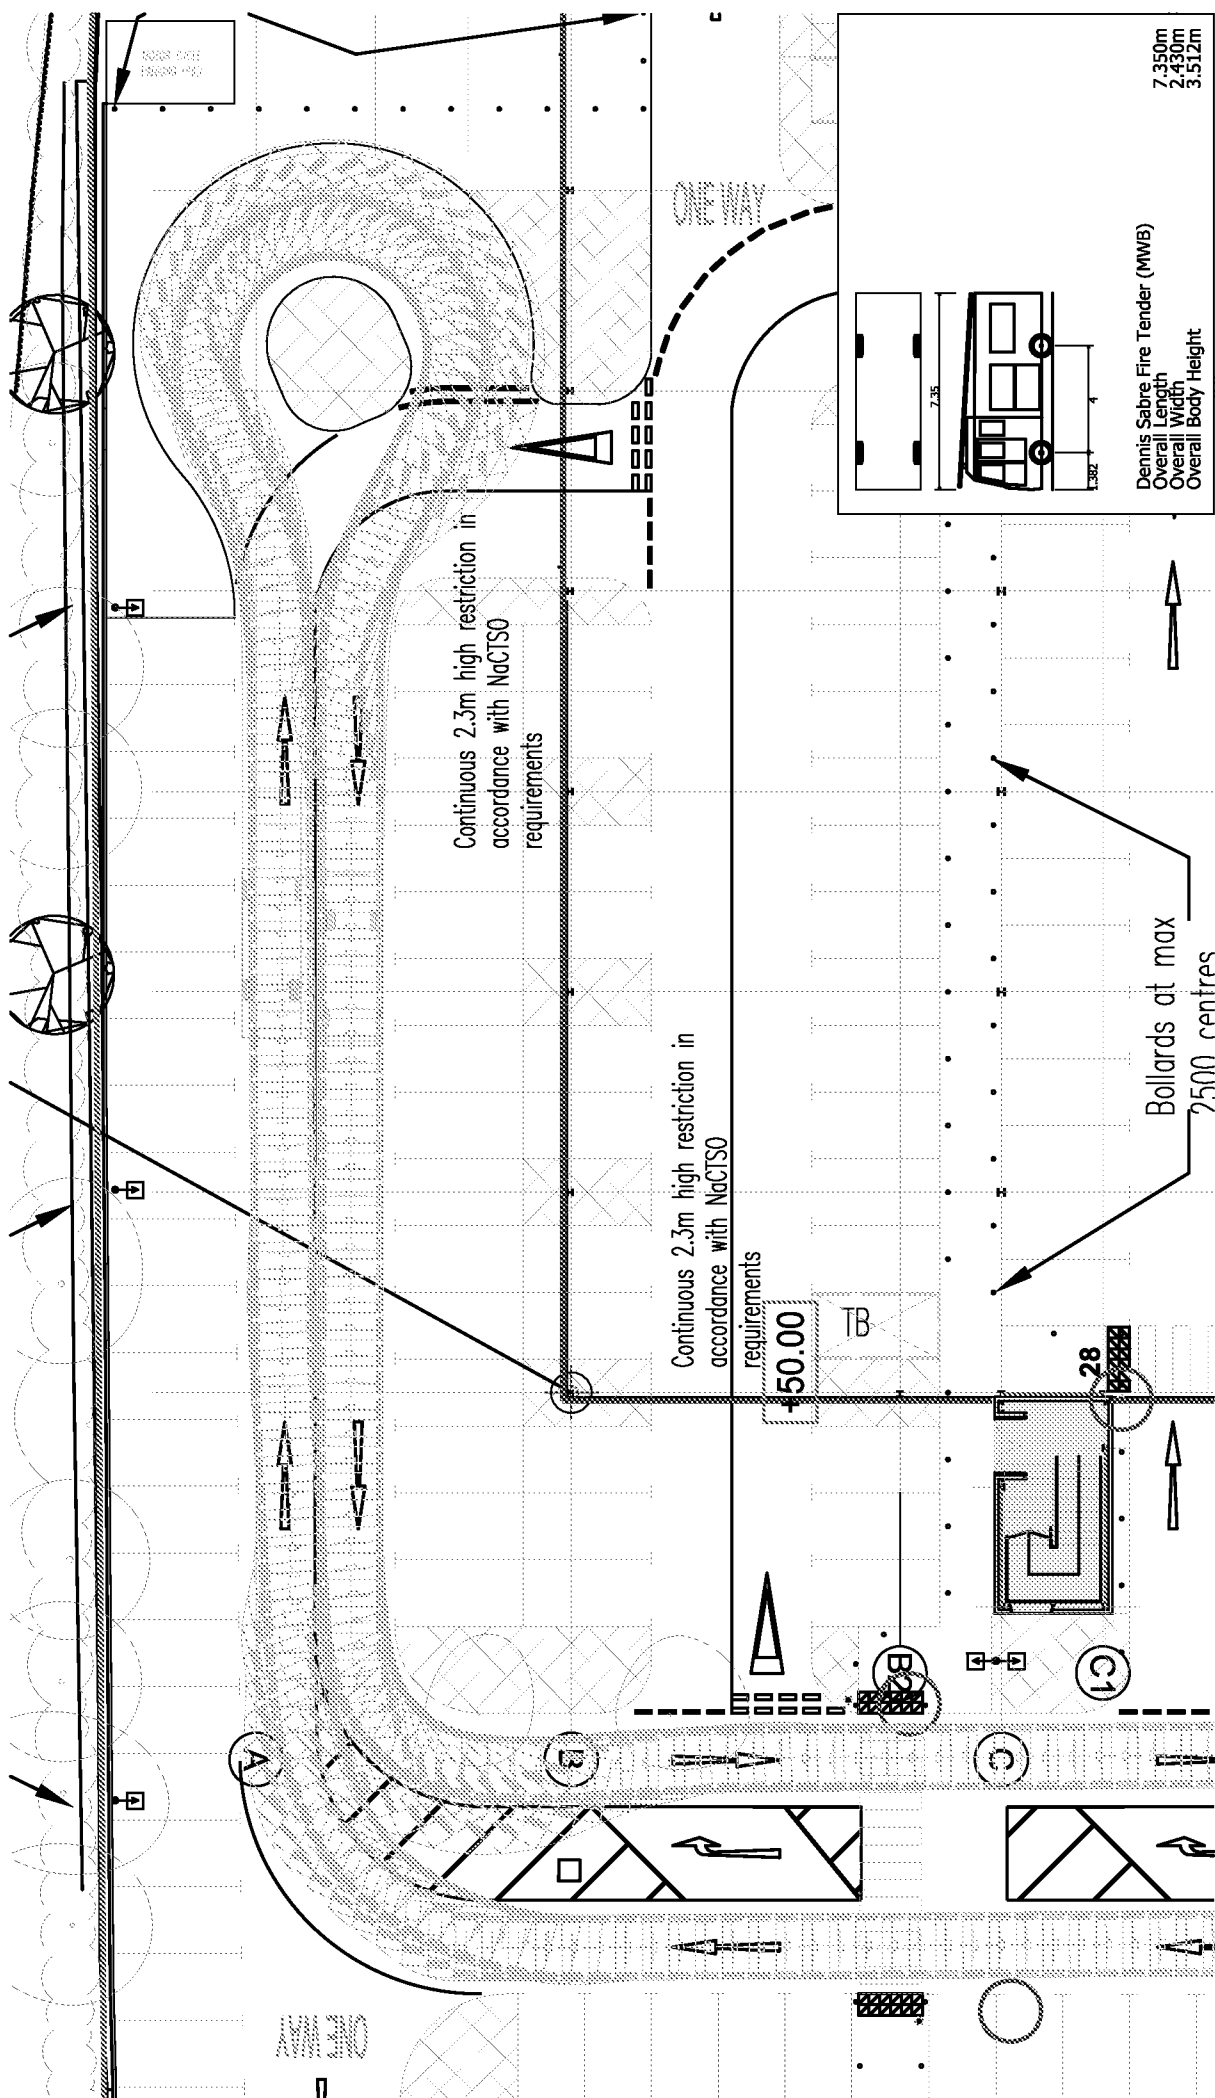

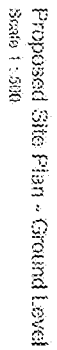

Proposed Cycle hoops
Scale 1 : 100

PLANNING

New Road
RUSTINGTON

Proposed Site Plan
Ground Level

CHICO
PARTNERSHIP
B-87/T-1/ET

CHO-119847-FL05E