West Elevation, view of new extension. 53 Mill Lane, Rustington, BN16 3JP.

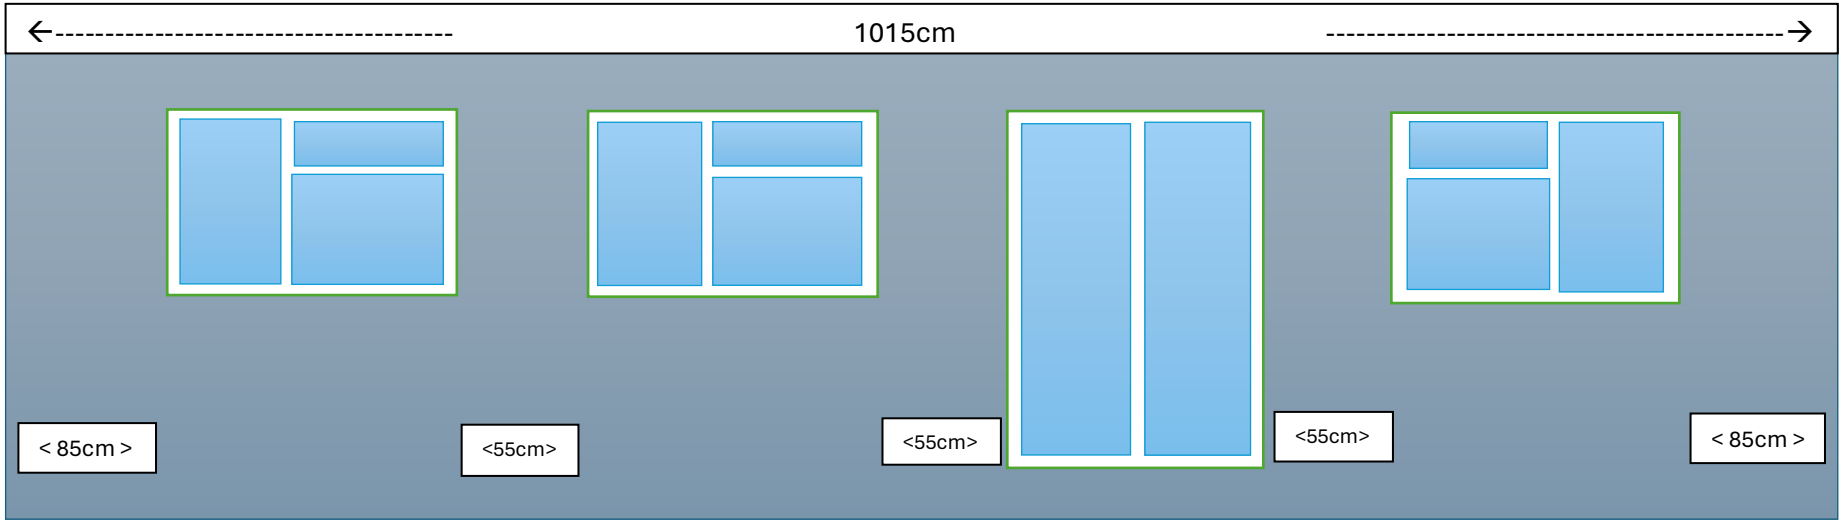

White UPVC Windows
Width: 170cm
Height: 110cm + 3cm Cill

30cm to bottom of French doors
70cm to bottom of each window

White UPVC French doors
Width: 160cm
Height: 210cm + 3cm Cill

White UPVC Window
Width: 170cm
Height: 110cm + 3cm Cill

Height: 300cm